

NOT FOR CONSTRUCTION



0 25 50 75 100m  
SCALE 1:2500m


PLAN VIEW  
SCALE 1:2500 @ A3




170 GREENHILL ROAD, PARKSIDE SA 5063  
P: (08) 8172 1088  
F: (08) 8271 2055  
E: enquiry@southfront.com.au  
W: www.southfront.com.au

| SHEET No.   | CLIENT                               |
|-------------|--------------------------------------|
| 1           | DISTRICT COUNCIL OF MOUNT BARKER     |
| DRAWING No. | PROJECT                              |
| 14042       | MT BARKER STORMWATER MANAGEMENT PLAN |
| DATE        | DETENTION STORAGE ABOVE BOLLER ROAD  |
| JUNE 2016   | CONCEPT PLAN                         |

NOT FOR CONSTRUCTION

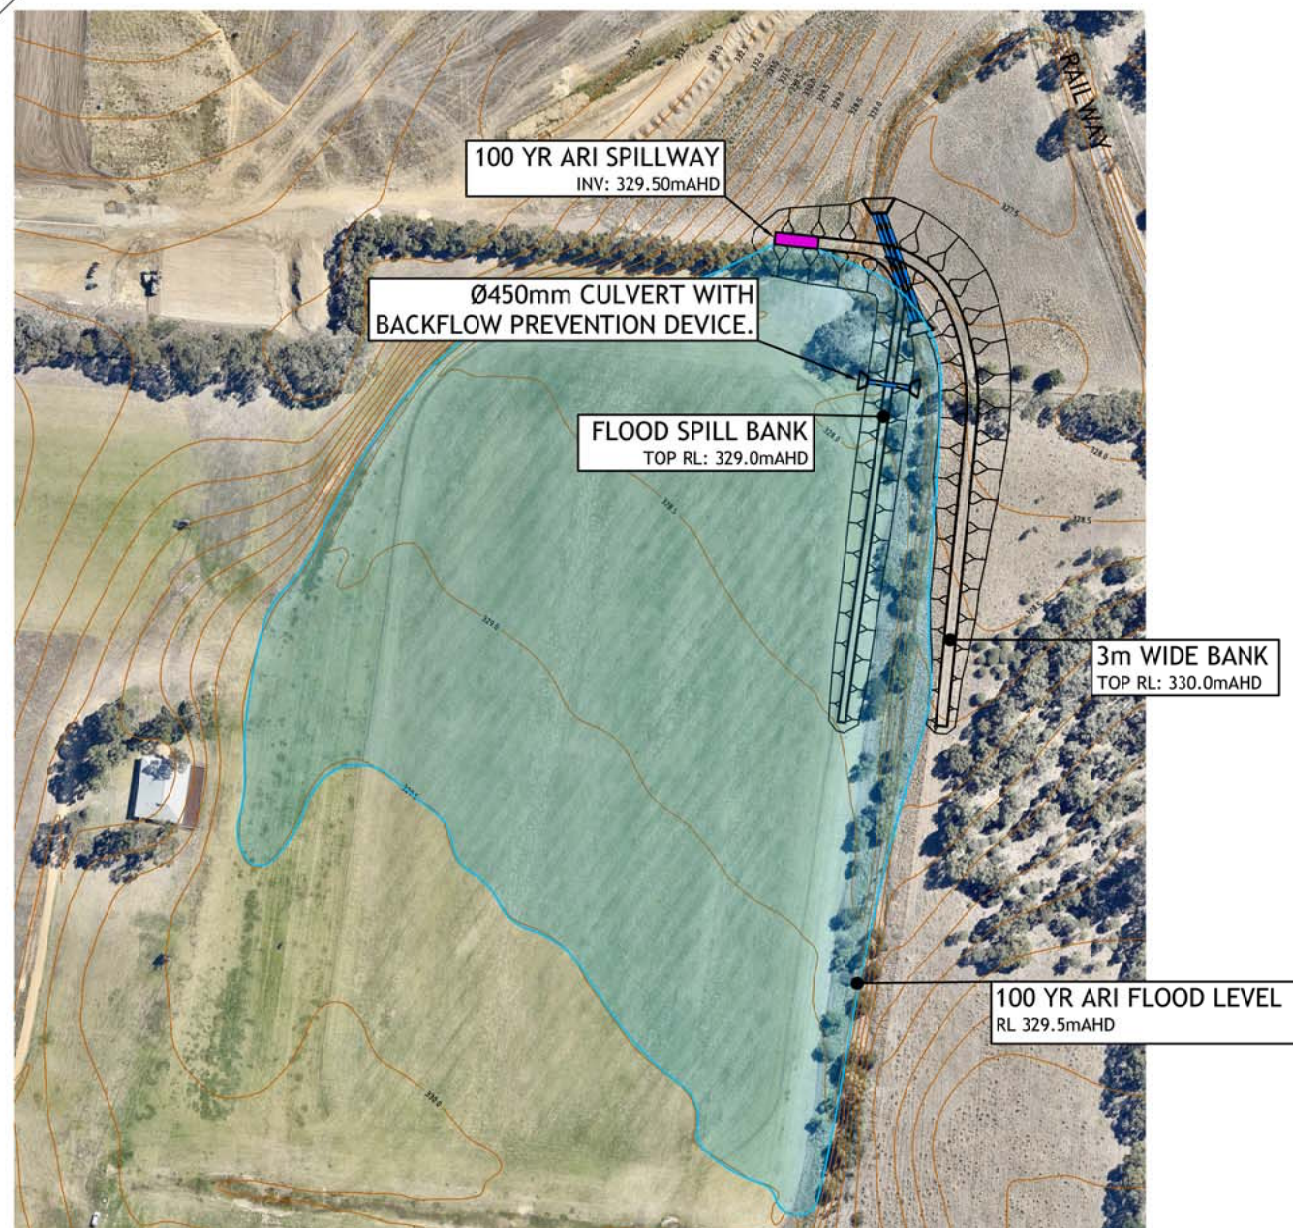

**CENTRAL TRIBUTARY PLAN VIEW**  
SCALE 1:2500 @ A3

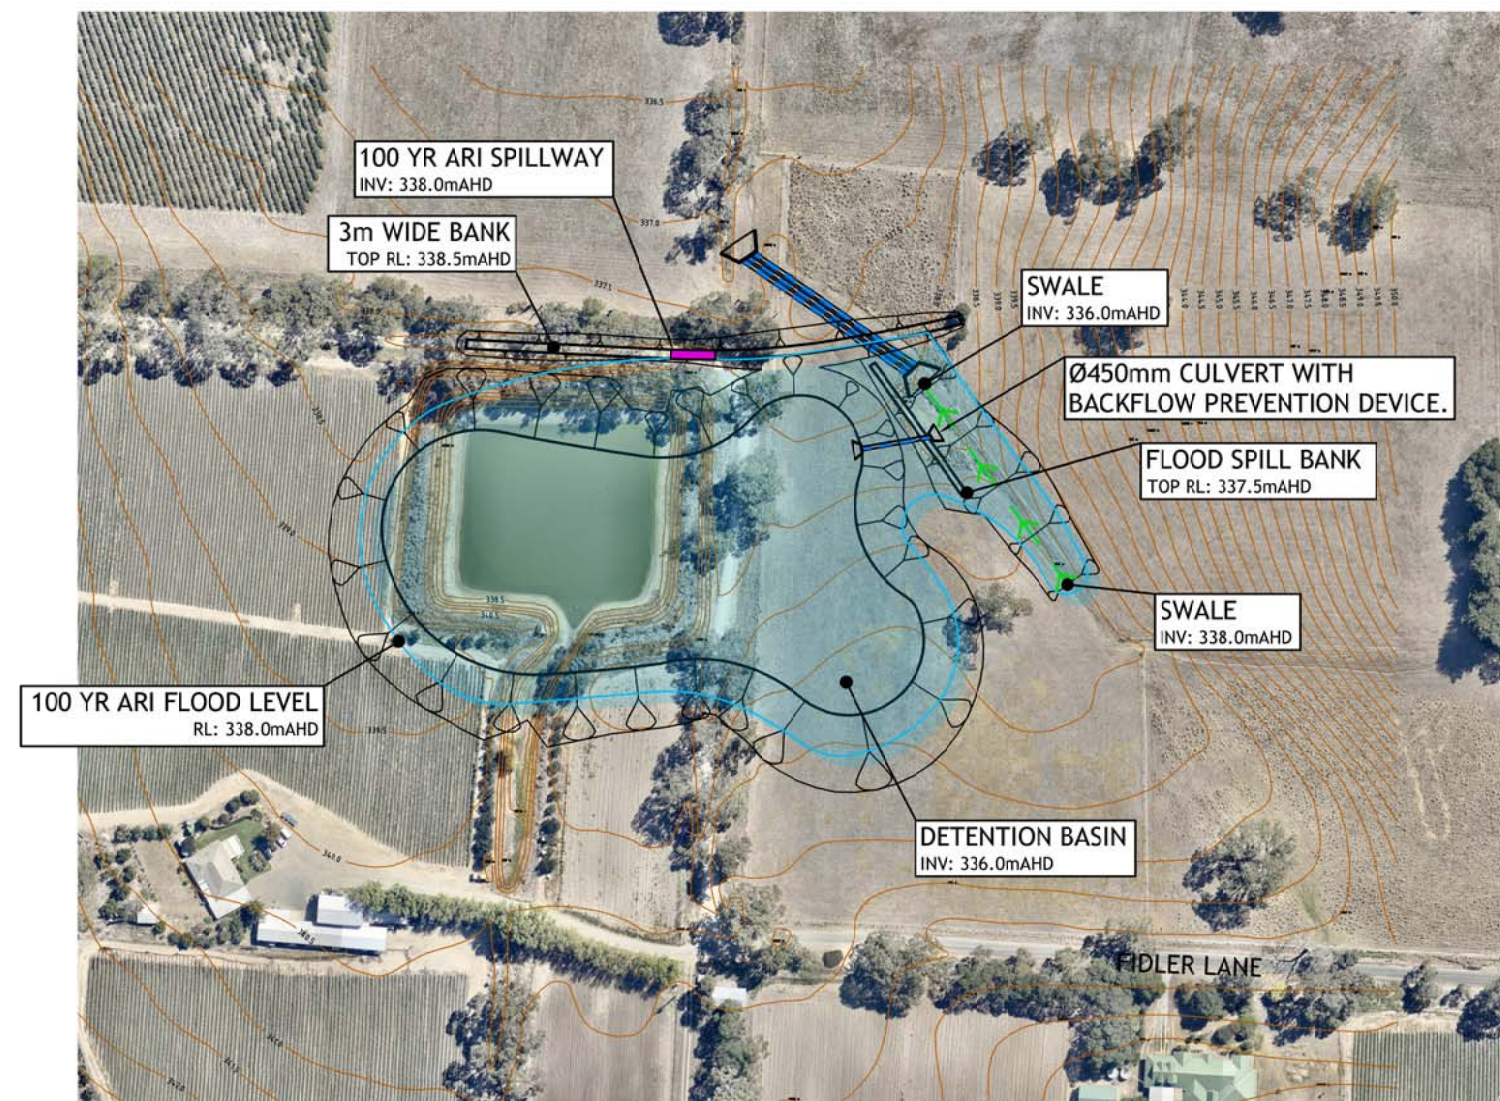

**EASTERN TRIBUTARY PLAN VIEW**  
SCALE 1:2500 @ A3

0 25 50 75 100m  
SCALE 1:2500m