


CONCEPT LAYOUT

PROJECT: BASIC CONCEPT LAYOUT DEMONSTRATING COUNCIL EXPECTATIONS AND REQUIREMENTS TO INFORM DETAILED PRELIMINARY DESIGN

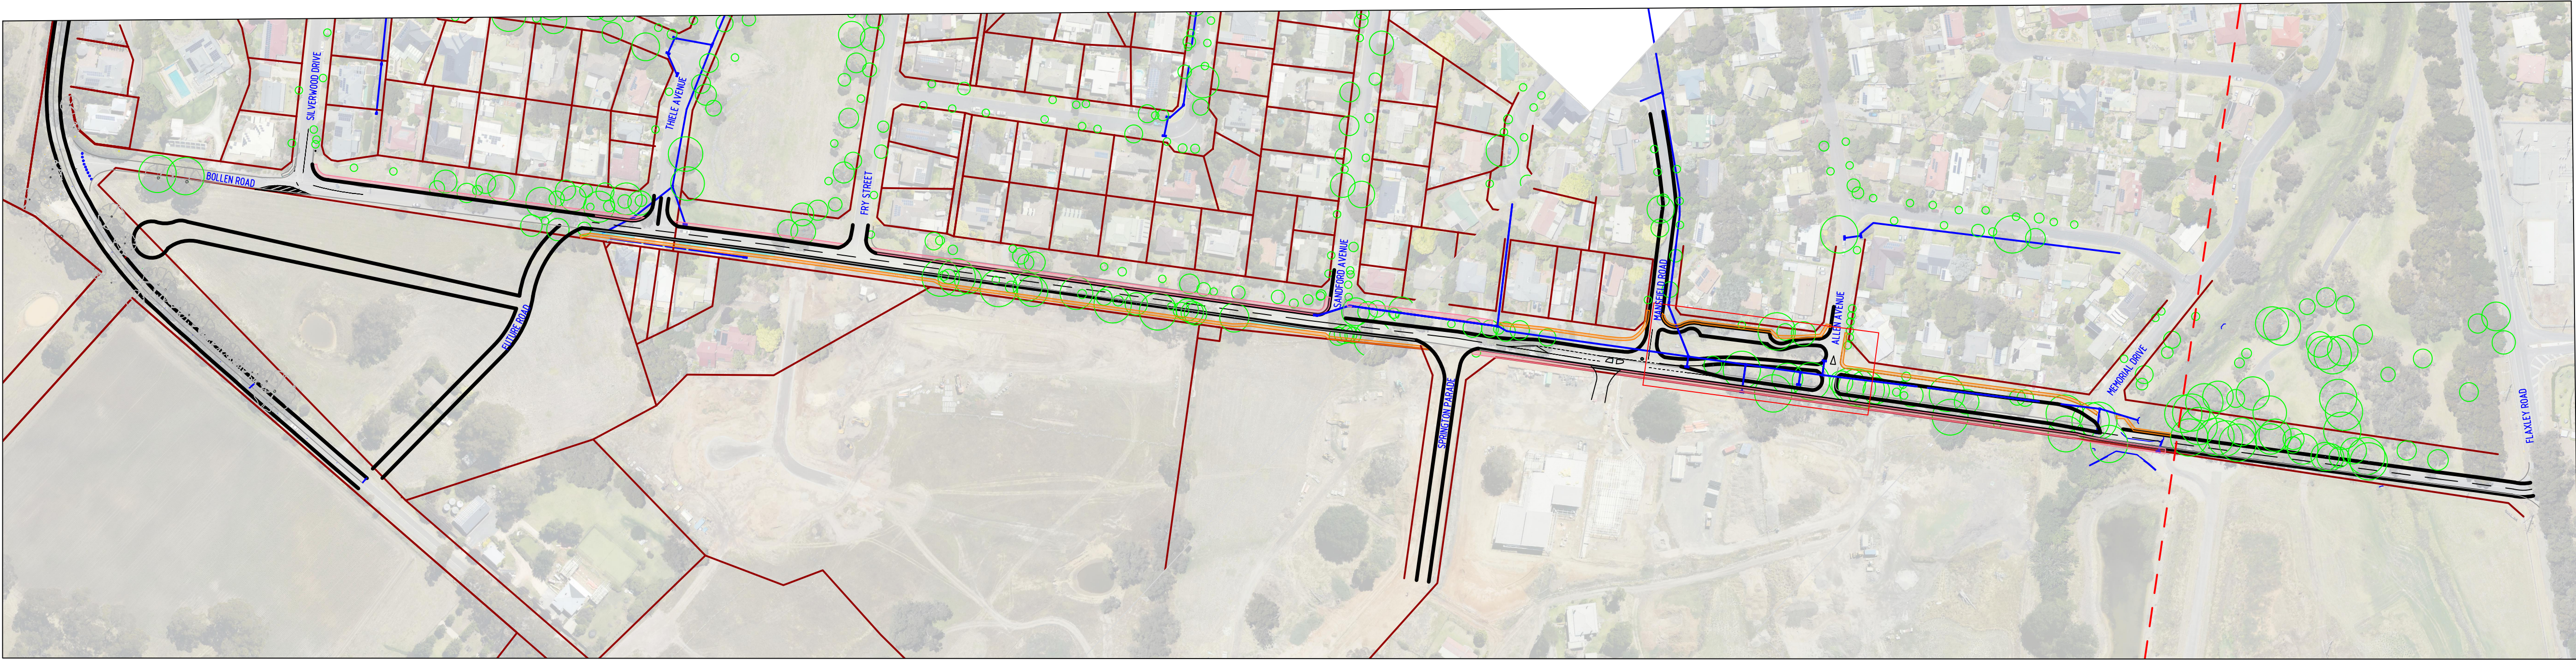

LEGEND

- PROPOSED EDGE OF BITUMEN
- EXISTING EDGE OF BITUMEN
- EXISTING STORMWATER
- EXISTING BOUNDARY
- PROPOSED 2.5m SHARED PATH
- PROPOSED 1.5m FOOTPATH
- PROPOSED 2.3m INDENTED CARPARK
- EXISTING TPZ
- EXISTING TREE
- PROPOSED ENERGY ABSORBING BOLLARDS
- EXISTING STORMWATER SUMP
- EXISTING SIDE ENTRY PIT
- EXISTING HEADWALL

DRAWING	TITLE	DATE	REV
070-C0-00	COVER SHEET	30.11.2022	A
070-C1-01	CONCEPT PLAN	30.11.2022	A
070-C1-02	CONCEPT PLAN	30.11.2022	A
070-C1-03	CONCEPT PLAN	30.11.2022	A
070-C1-04	CONCEPT PLAN	30.11.2022	A


DRAWING REVISION HISTORY			
REV	REMARKS	DESIGNED	DATE
A	FOR DESIGN	S. DHUNGEL	30.11.2022



MOUNT BARKER
DISTRICT COUNCIL

TITLE BOLLEN ROAD, MT BARKER
CONCEPT LAYOUT

BOLLEN ROAD

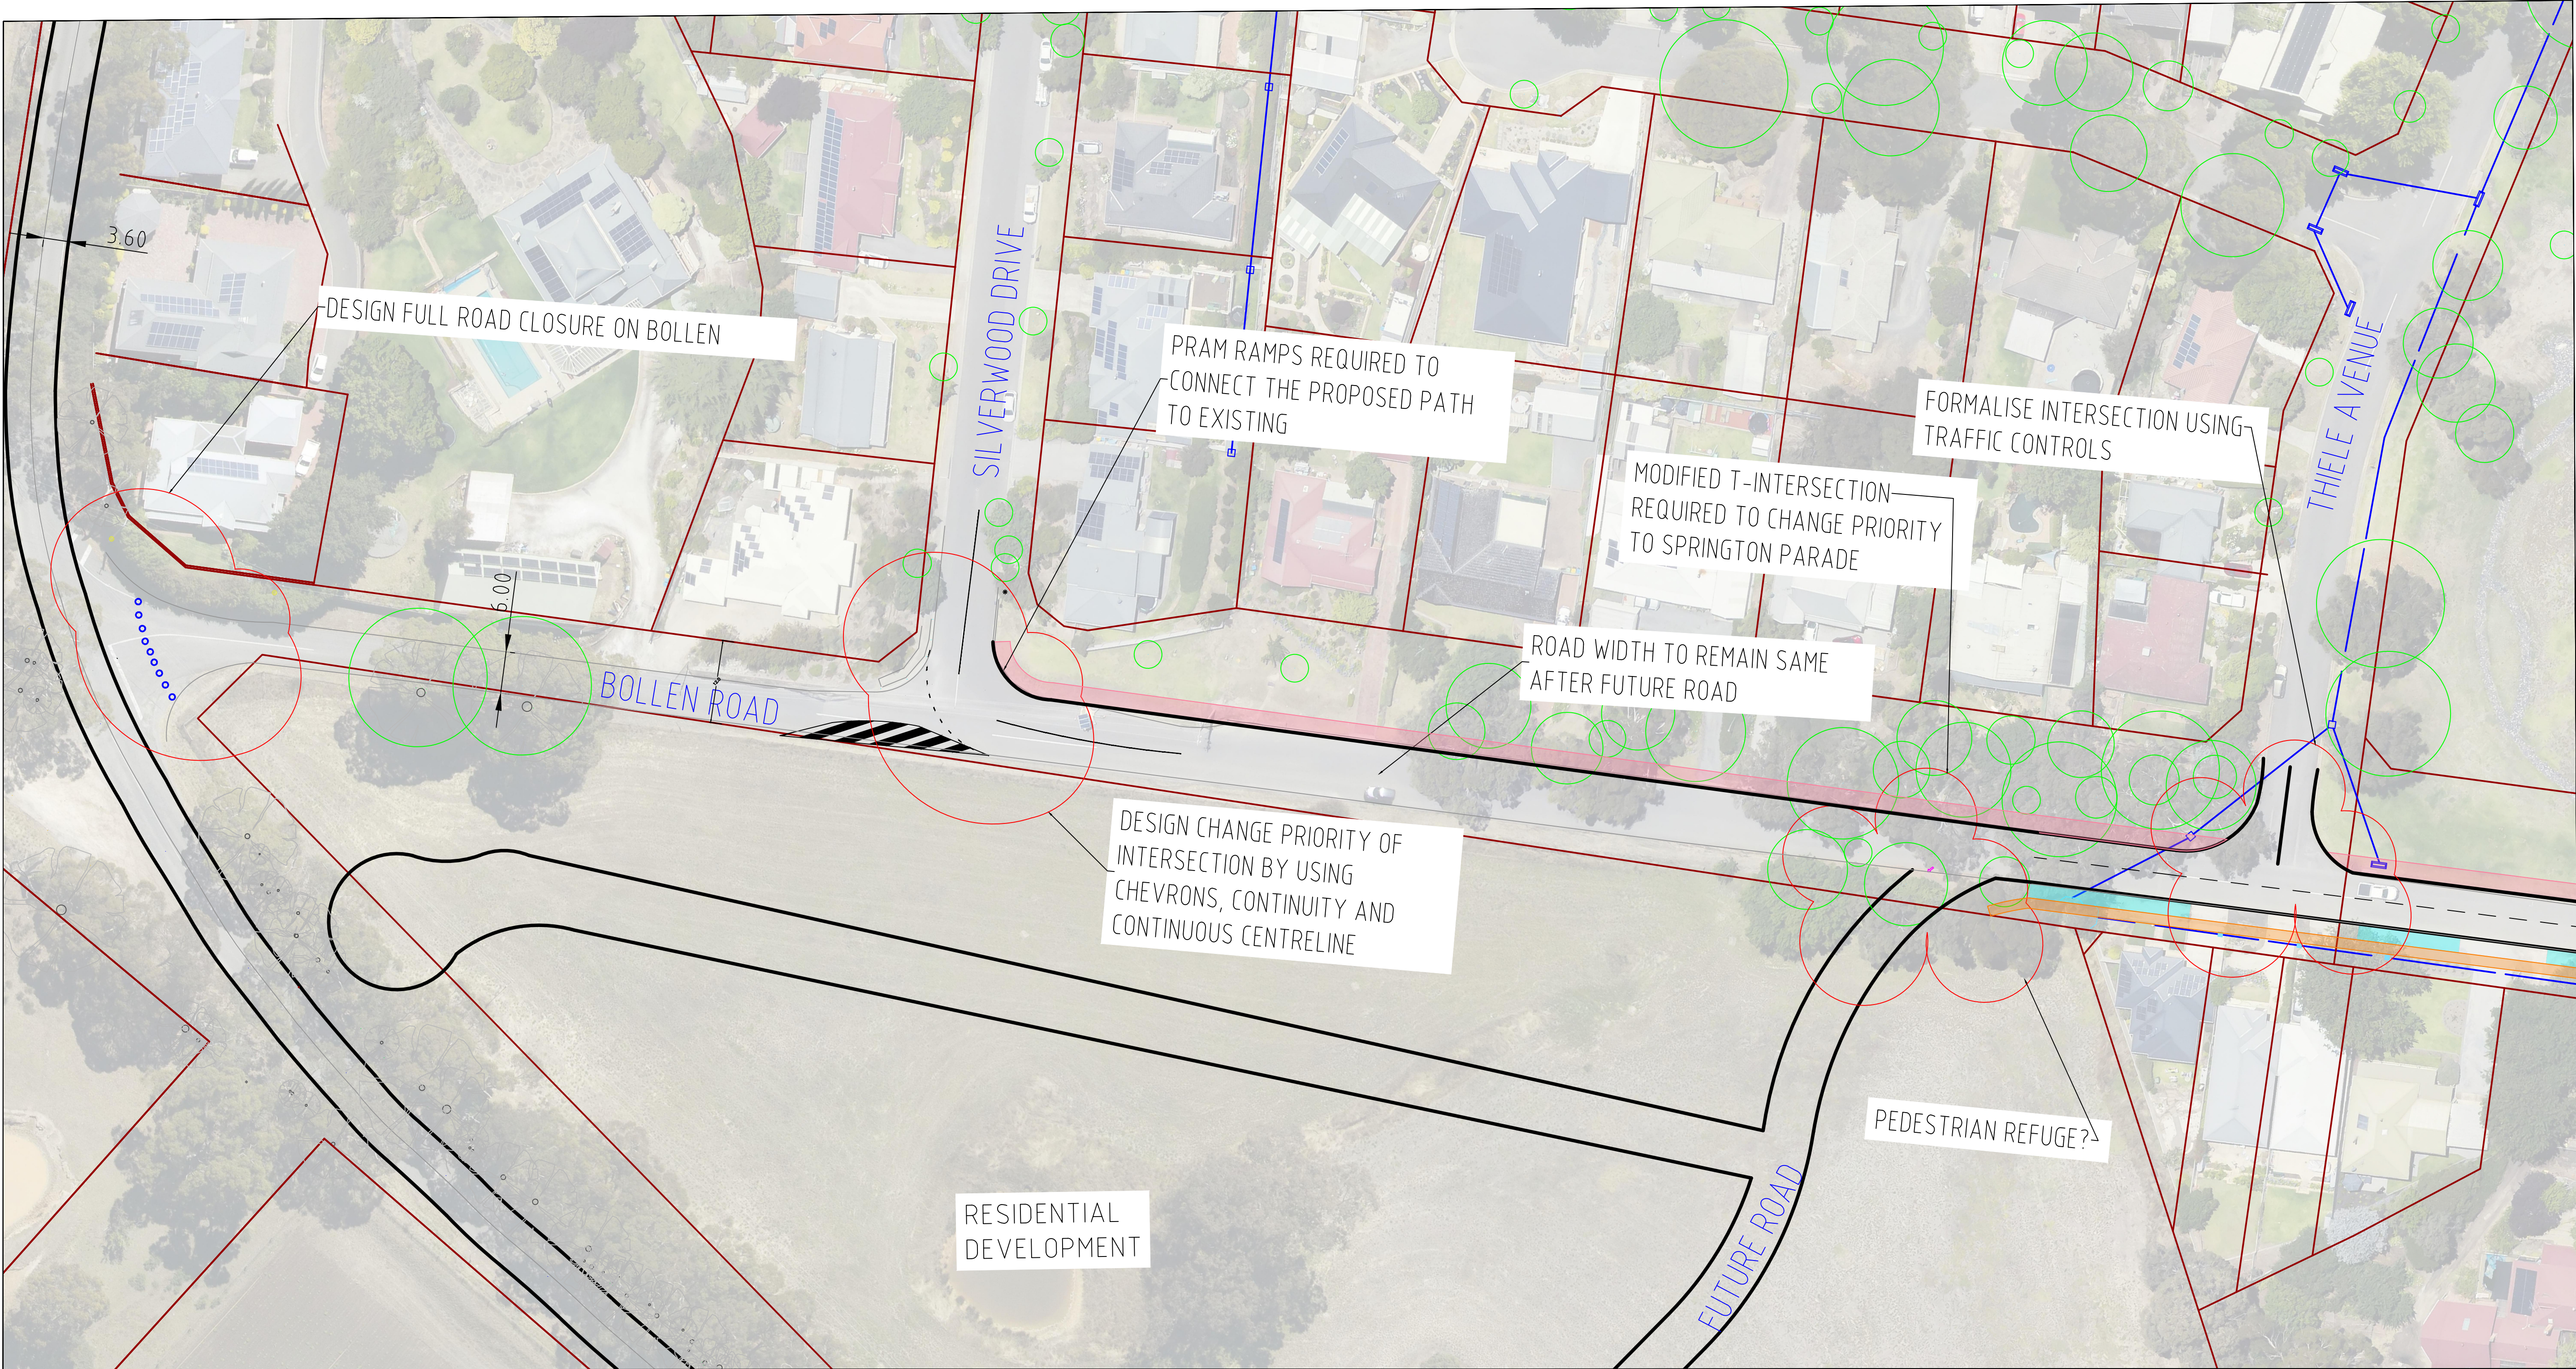



DRAWING REVISION HISTORY			
REV	REMARKS	DESIGNED	DATE
A	FOR DESIGN	S. DHUNGEL	30.11.2022



TITLE BOLLEN ROAD, MT BARKER
CONCEPT LAYOUT



DRAWING 070-C1-01

A1

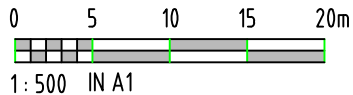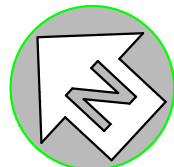

1:1000 IN A3

BOLLEN ROAD

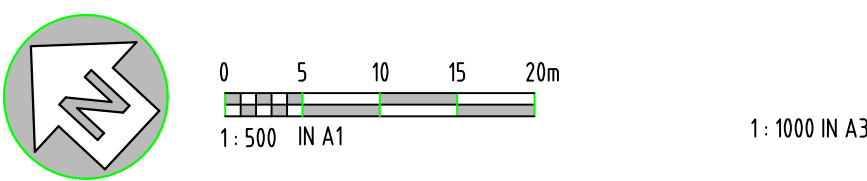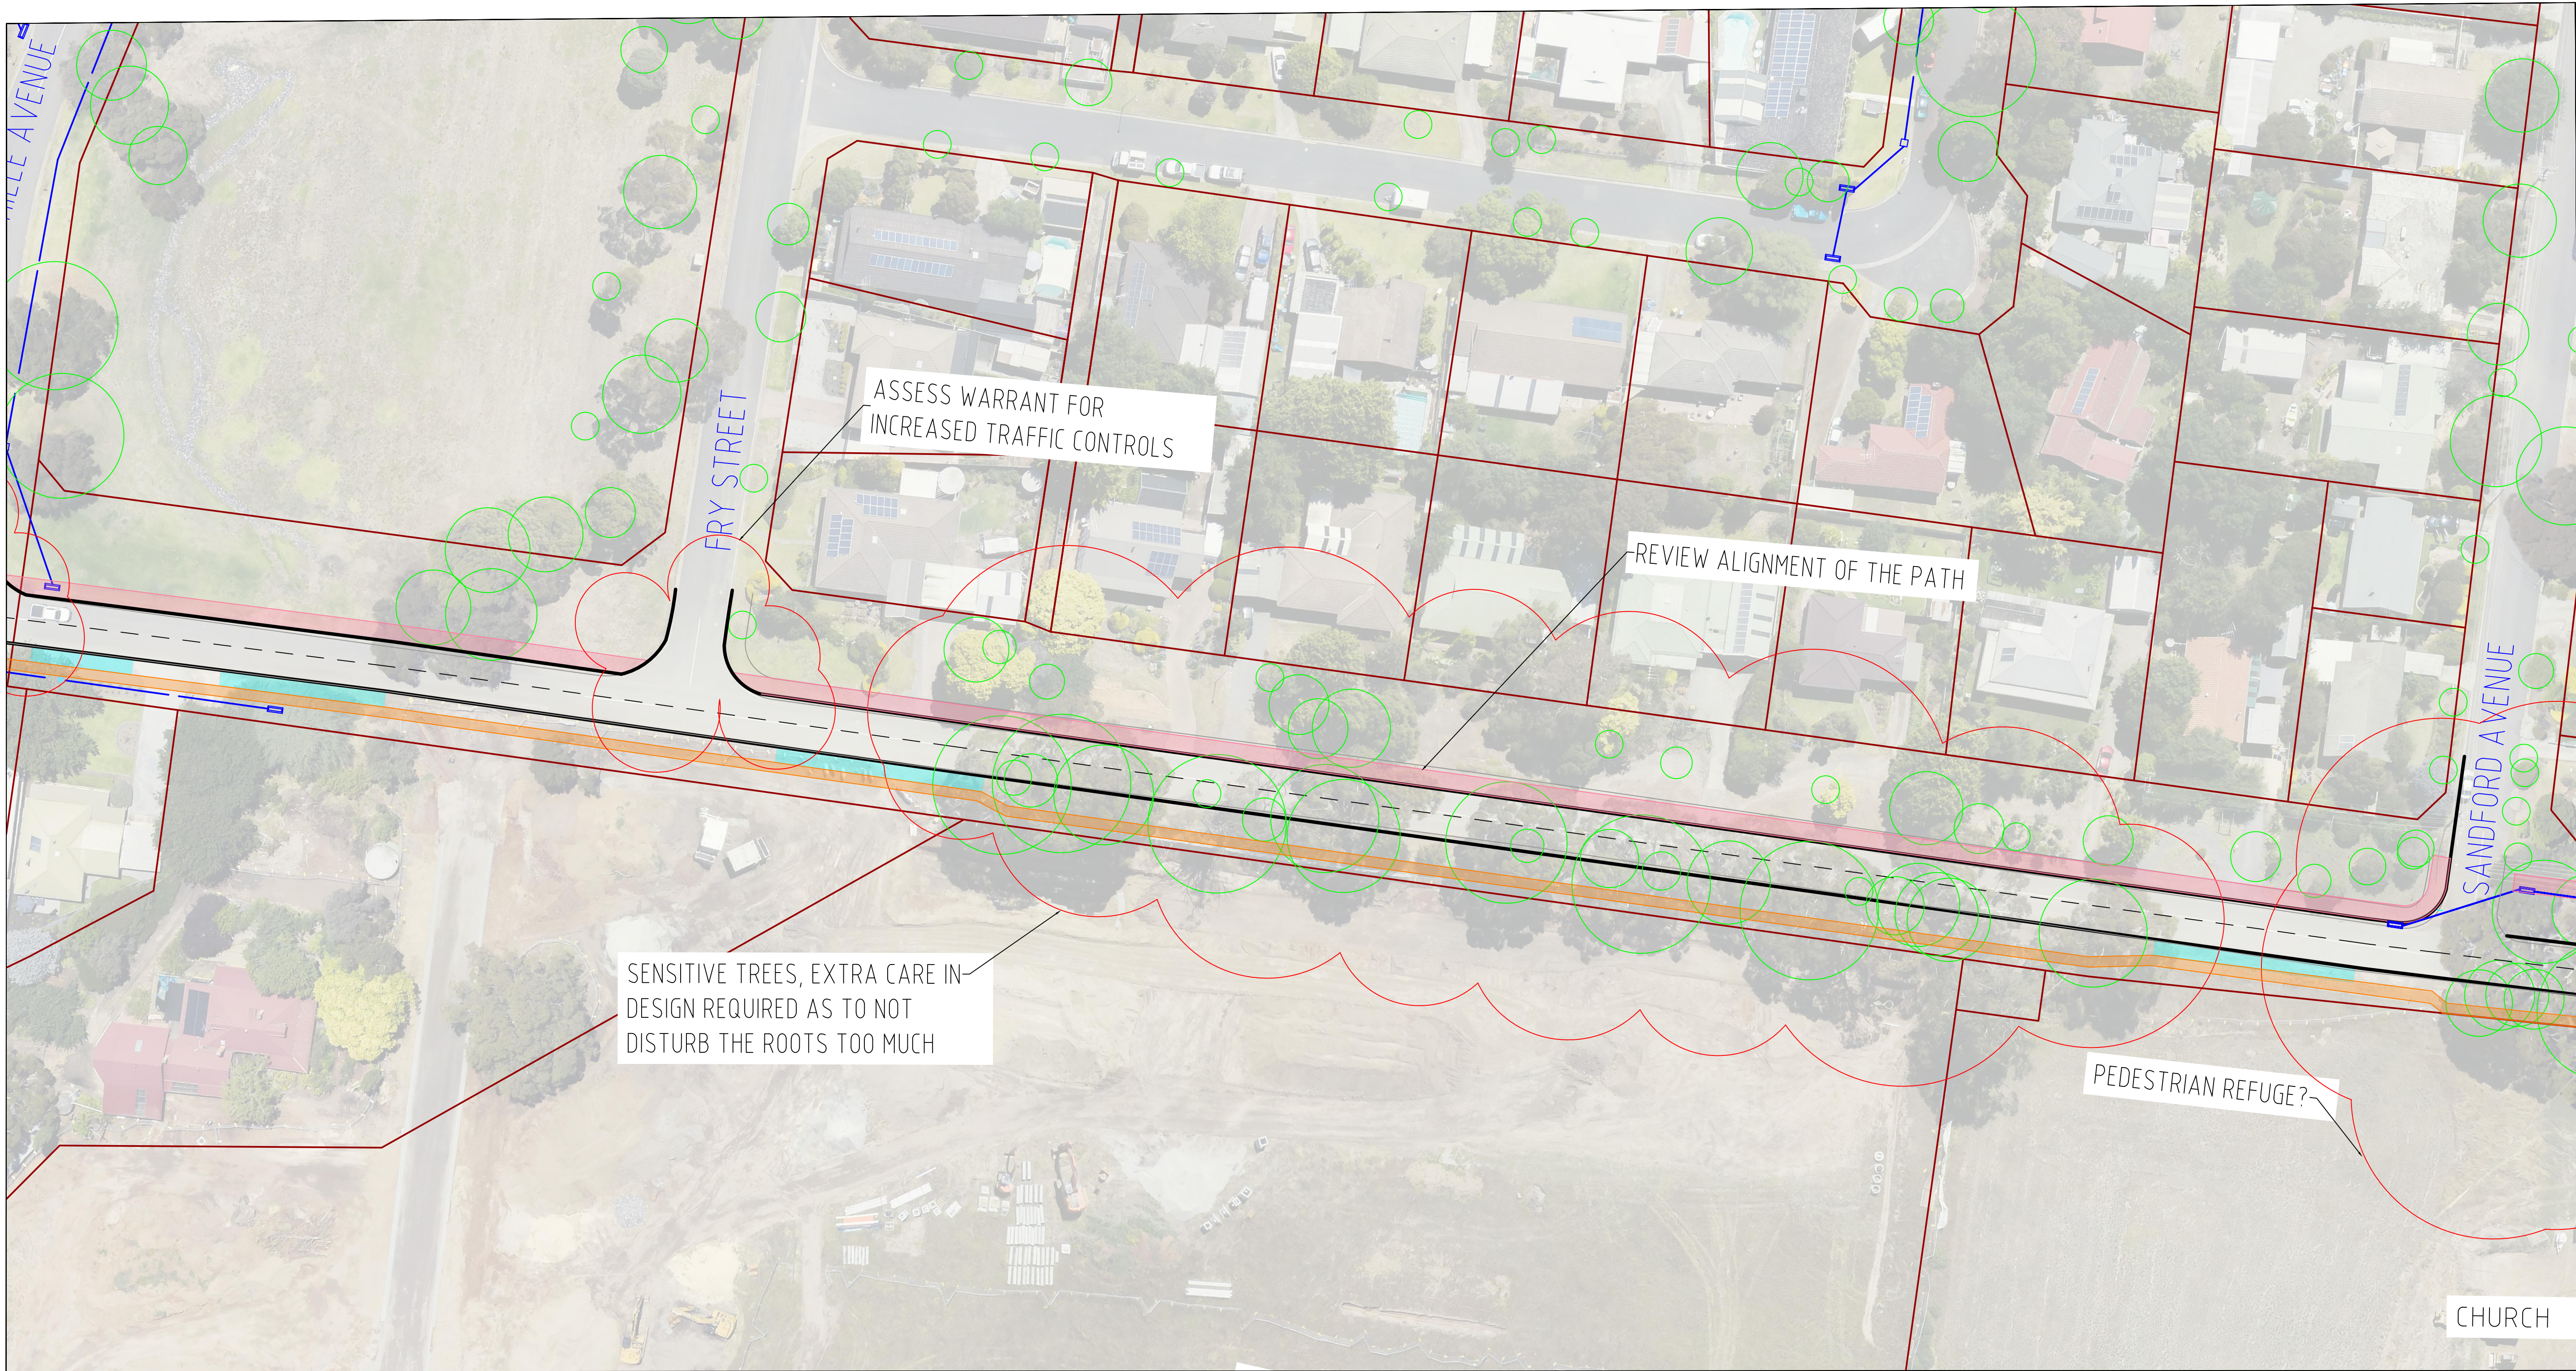


DRAWING REVISION HISTORY			
REV	REMARKS	DESIGNED	DATE
A	FOR DESIGN	S. DHUNGEL	30.11.2022



TITLE BOLLEN ROAD, MT BARKER
CONCEPT LAYOUT

DRAWING 070-C1-02 A1

BOLLEN ROAD

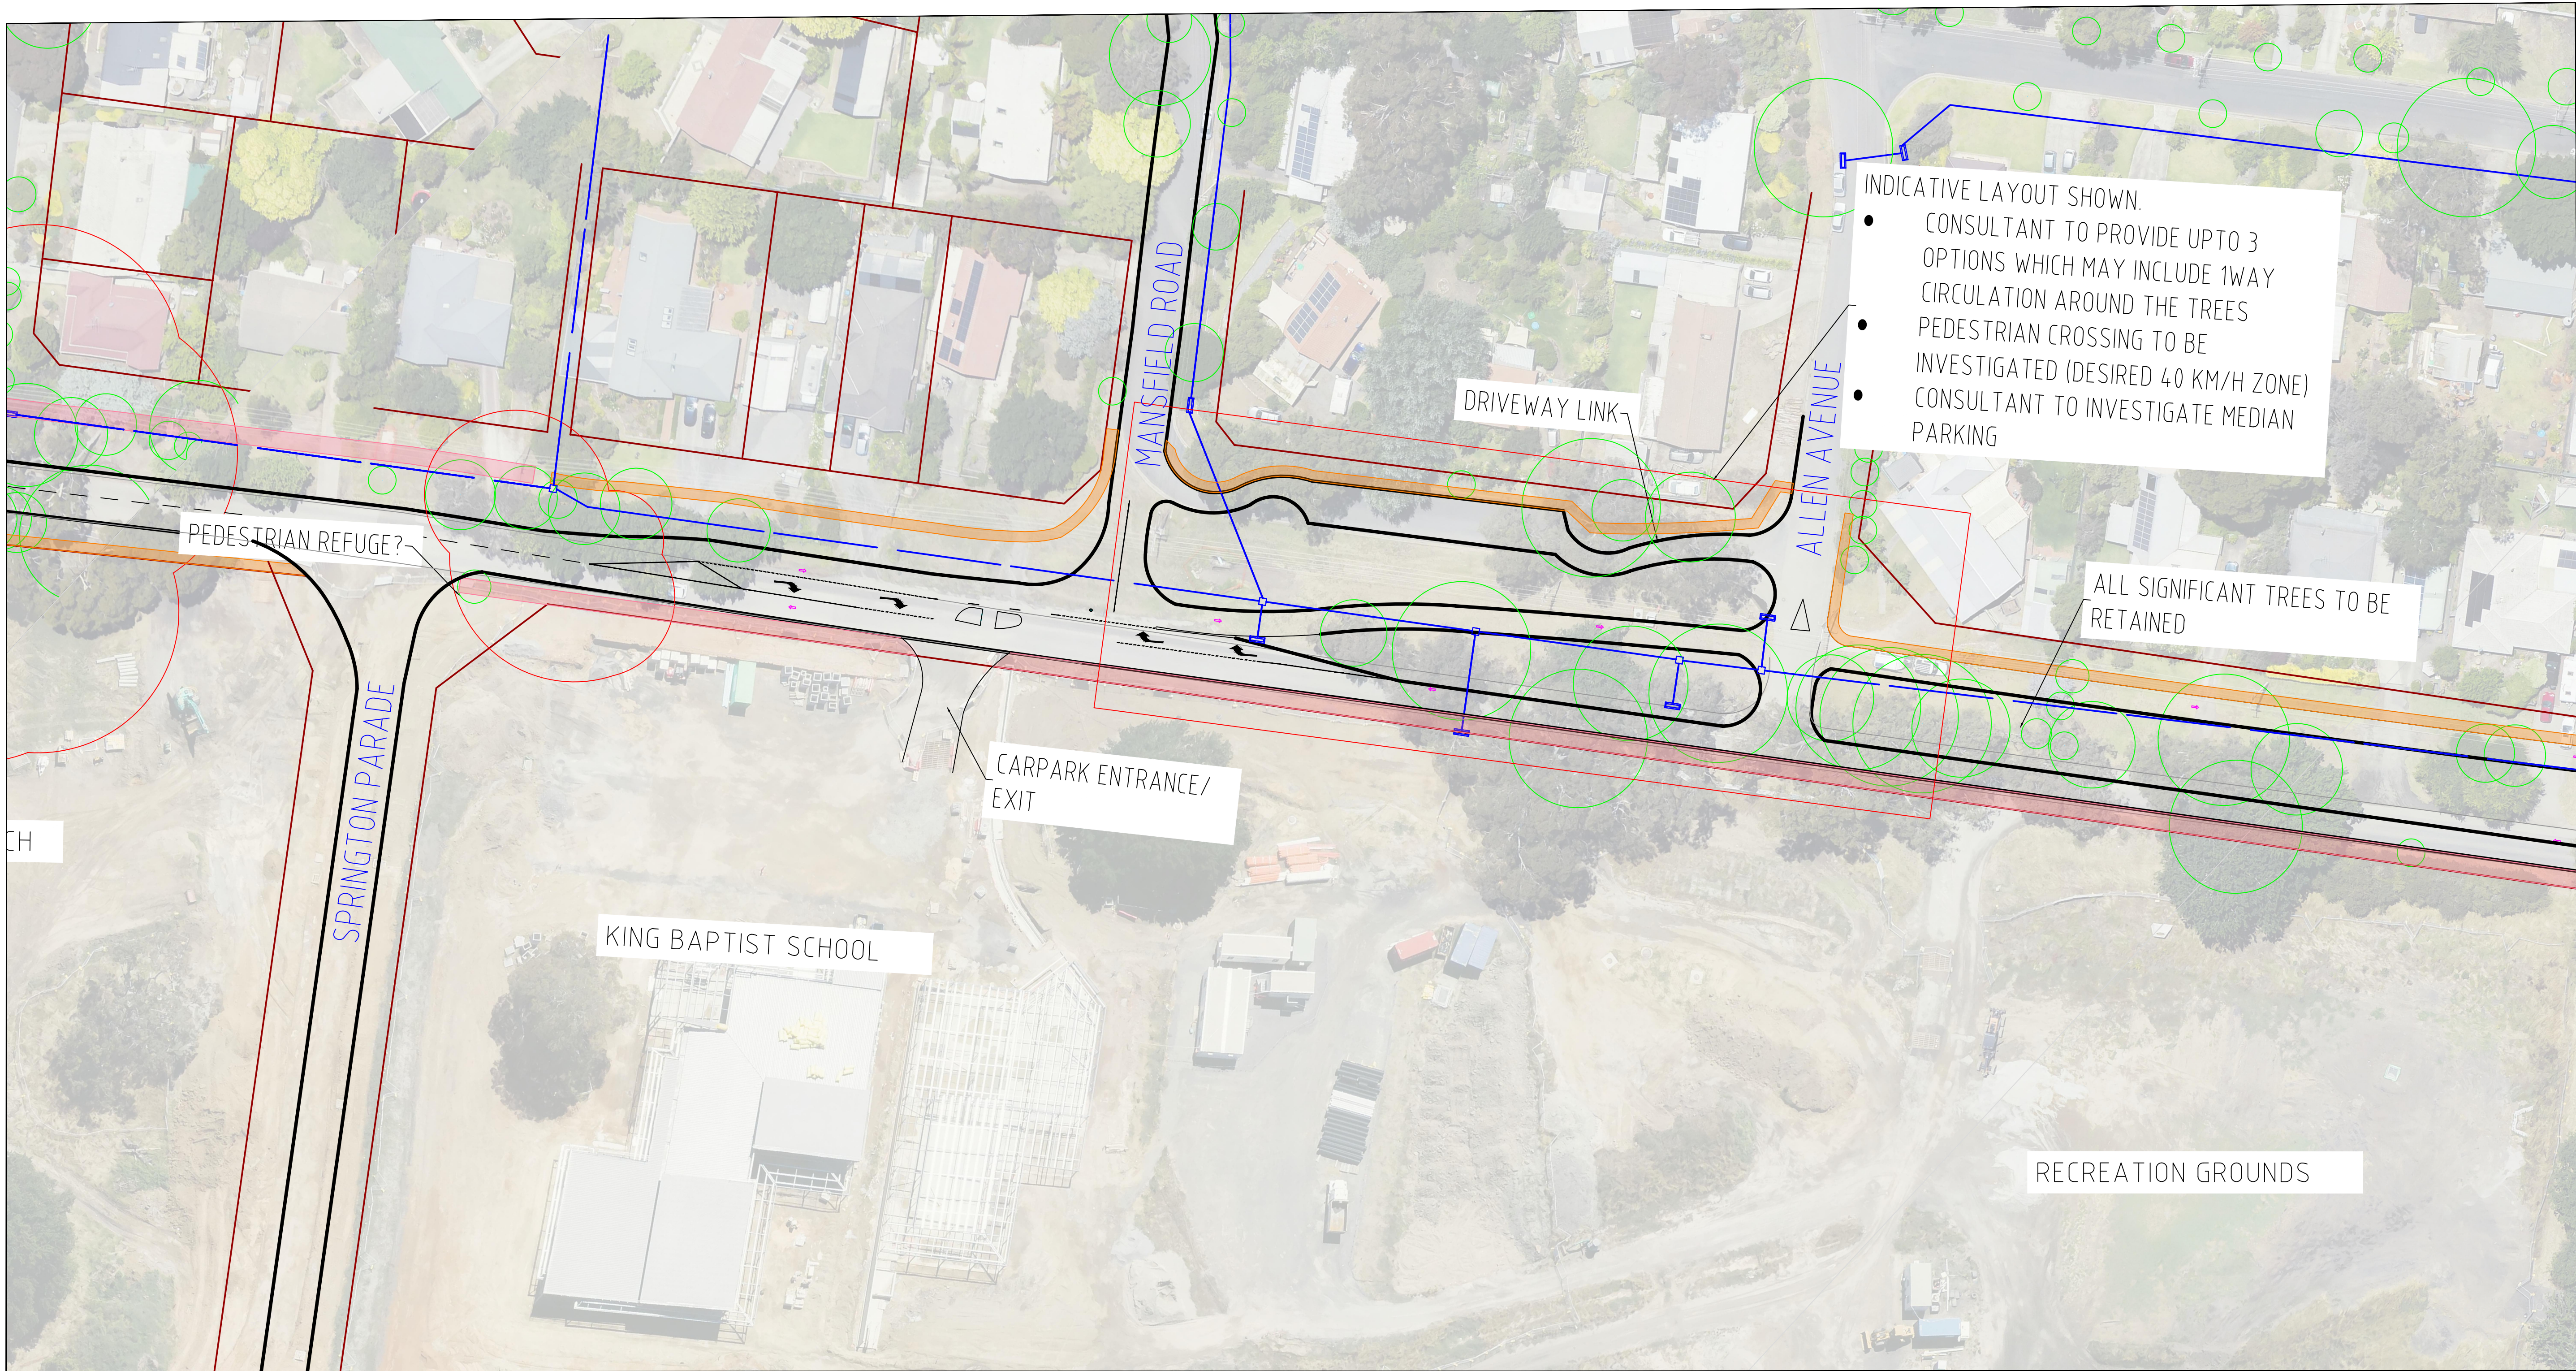


DRAWING REVISION HISTORY			
REV	REMARKS	DESIGNED	DATE
A	FOR DESIGN	S. DHUNDEL	30.11.2022




TITLE BOLLEN ROAD, MT BARKER
CONCEPT LAYOUT

DRAWING 070-C1-03 A1

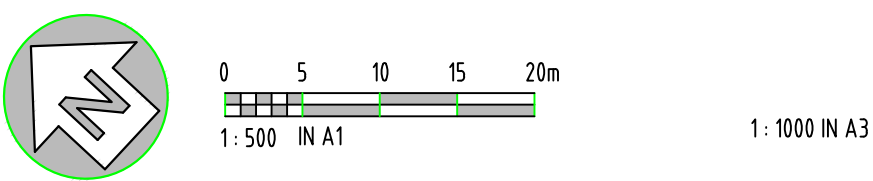

BOLLEN ROAD

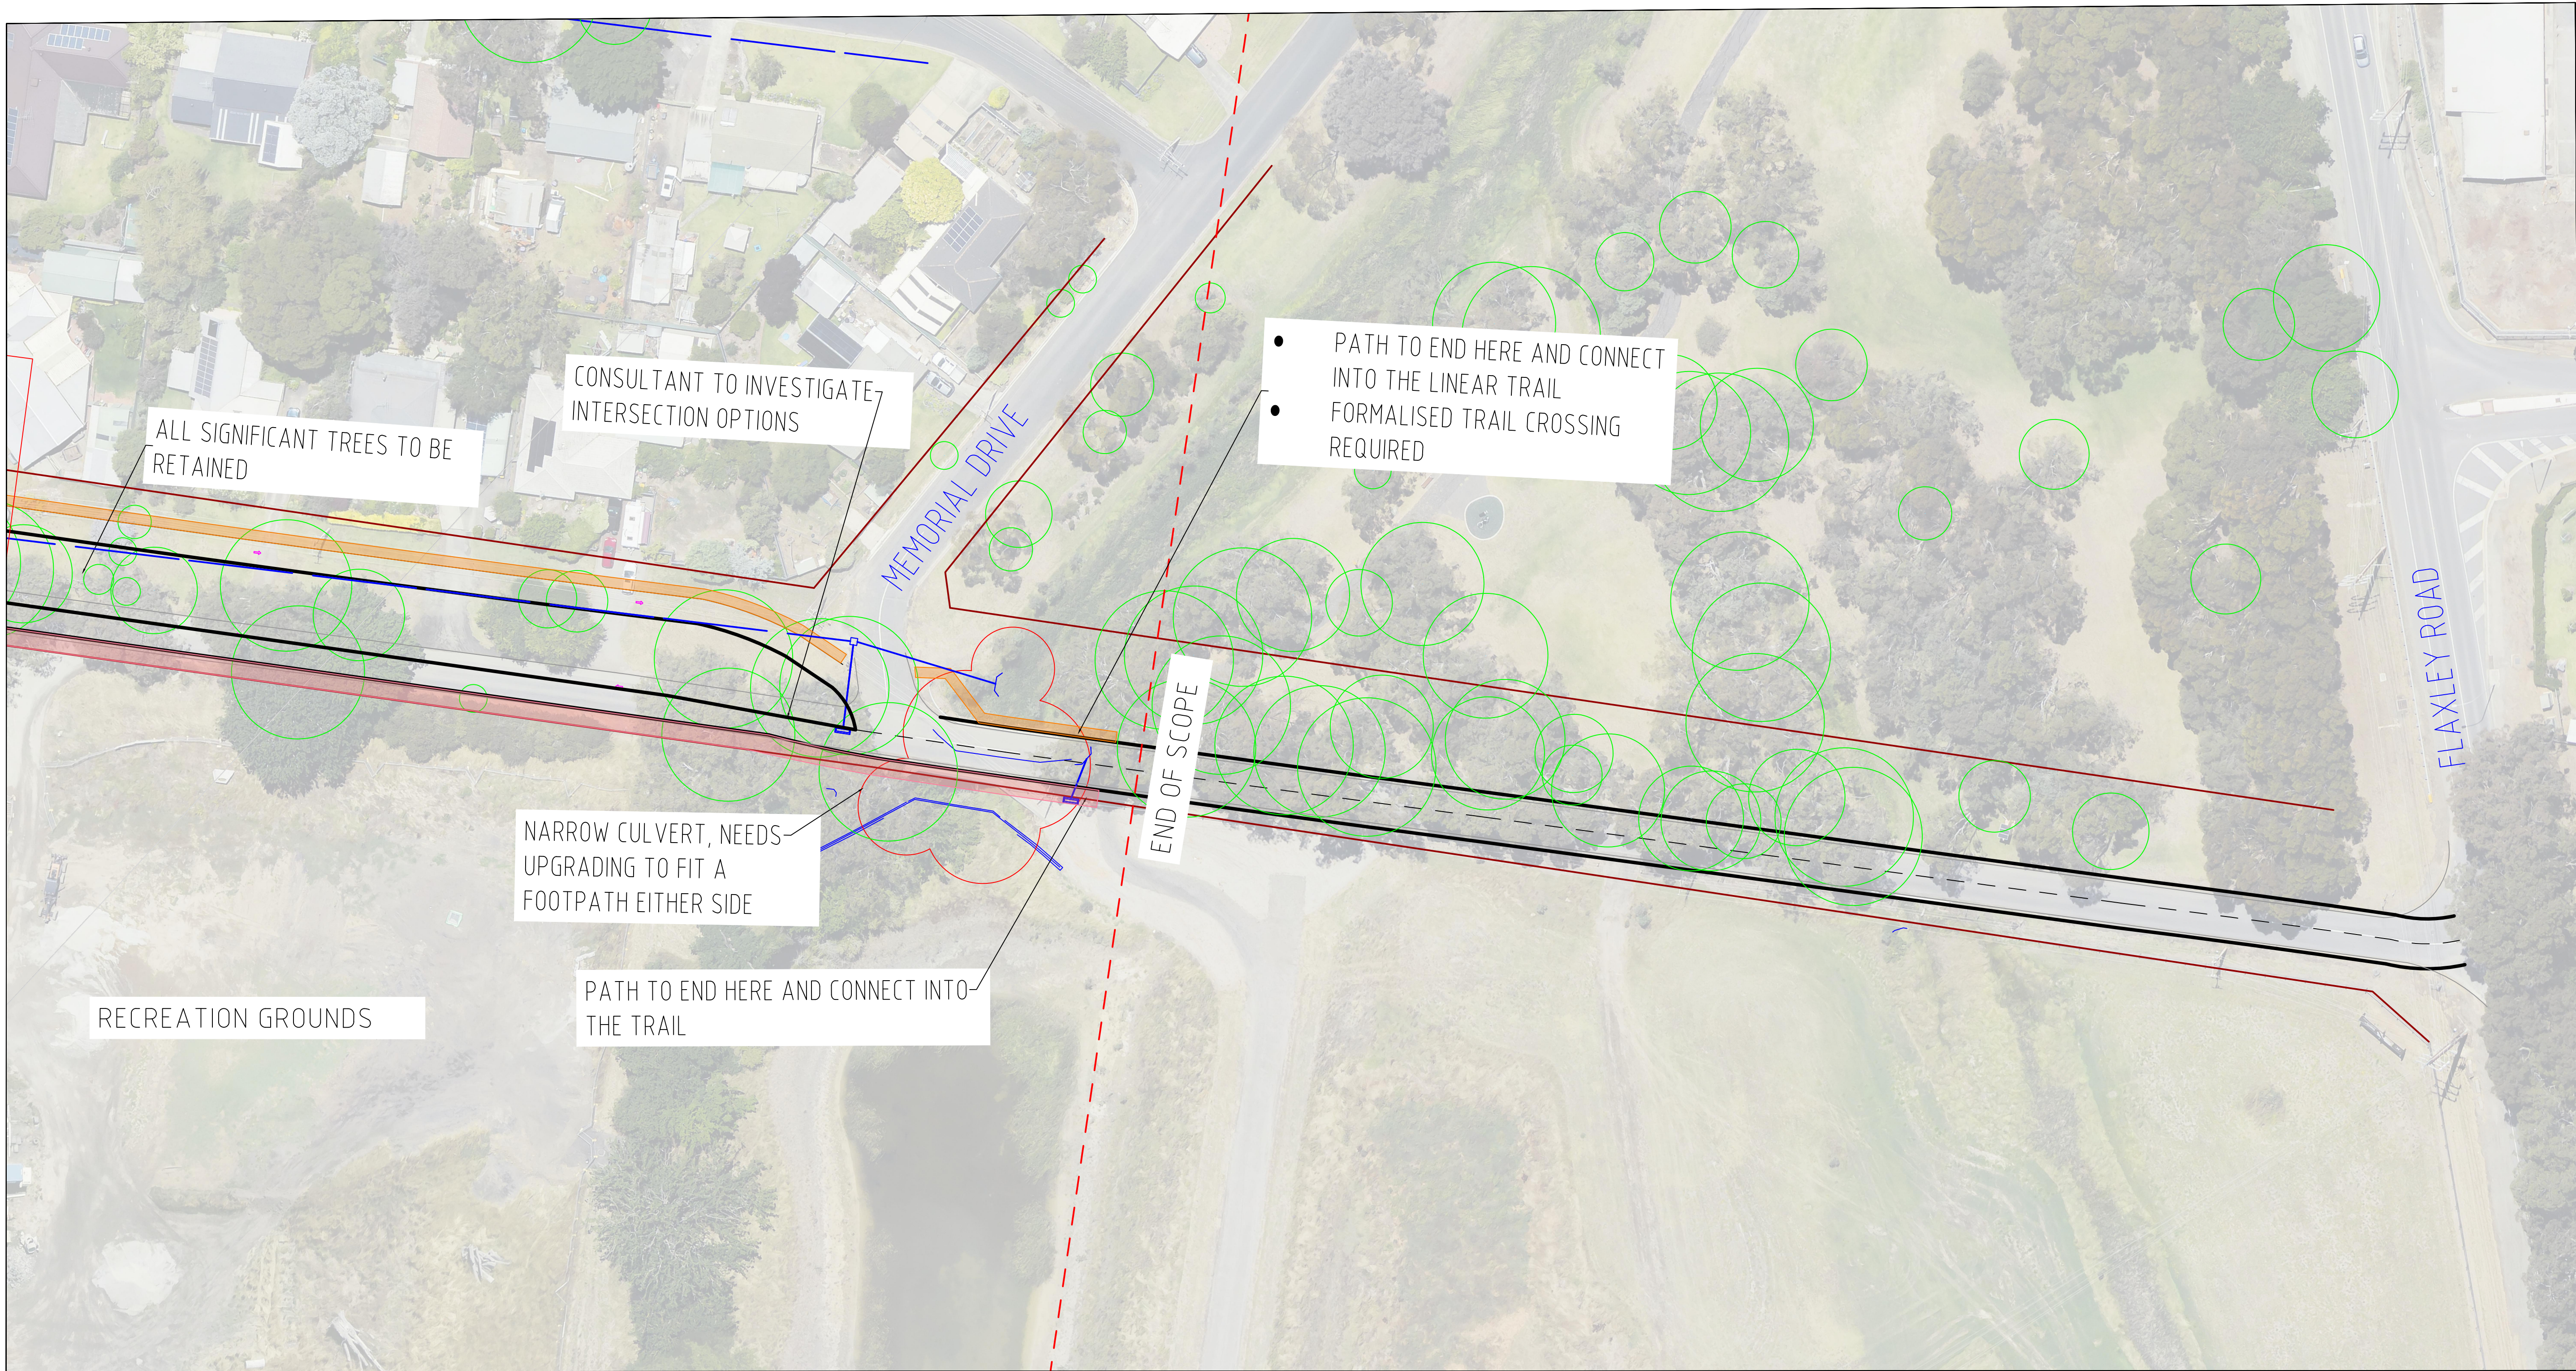


DRAWING REVISION HISTORY			
REV	REMARKS	DESIGNED	DATE
A	FOR DESIGN	S. DHUNGEL	30.11.2022



TITLE BOLLEN ROAD, MT BARKER
CONCEPT LAYOUT

DRAWING 070-C1-04

A1

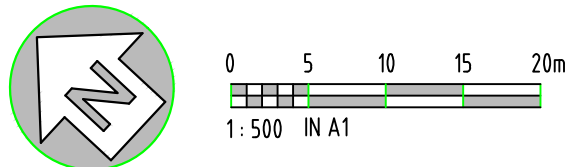

1:1000 IN A3