
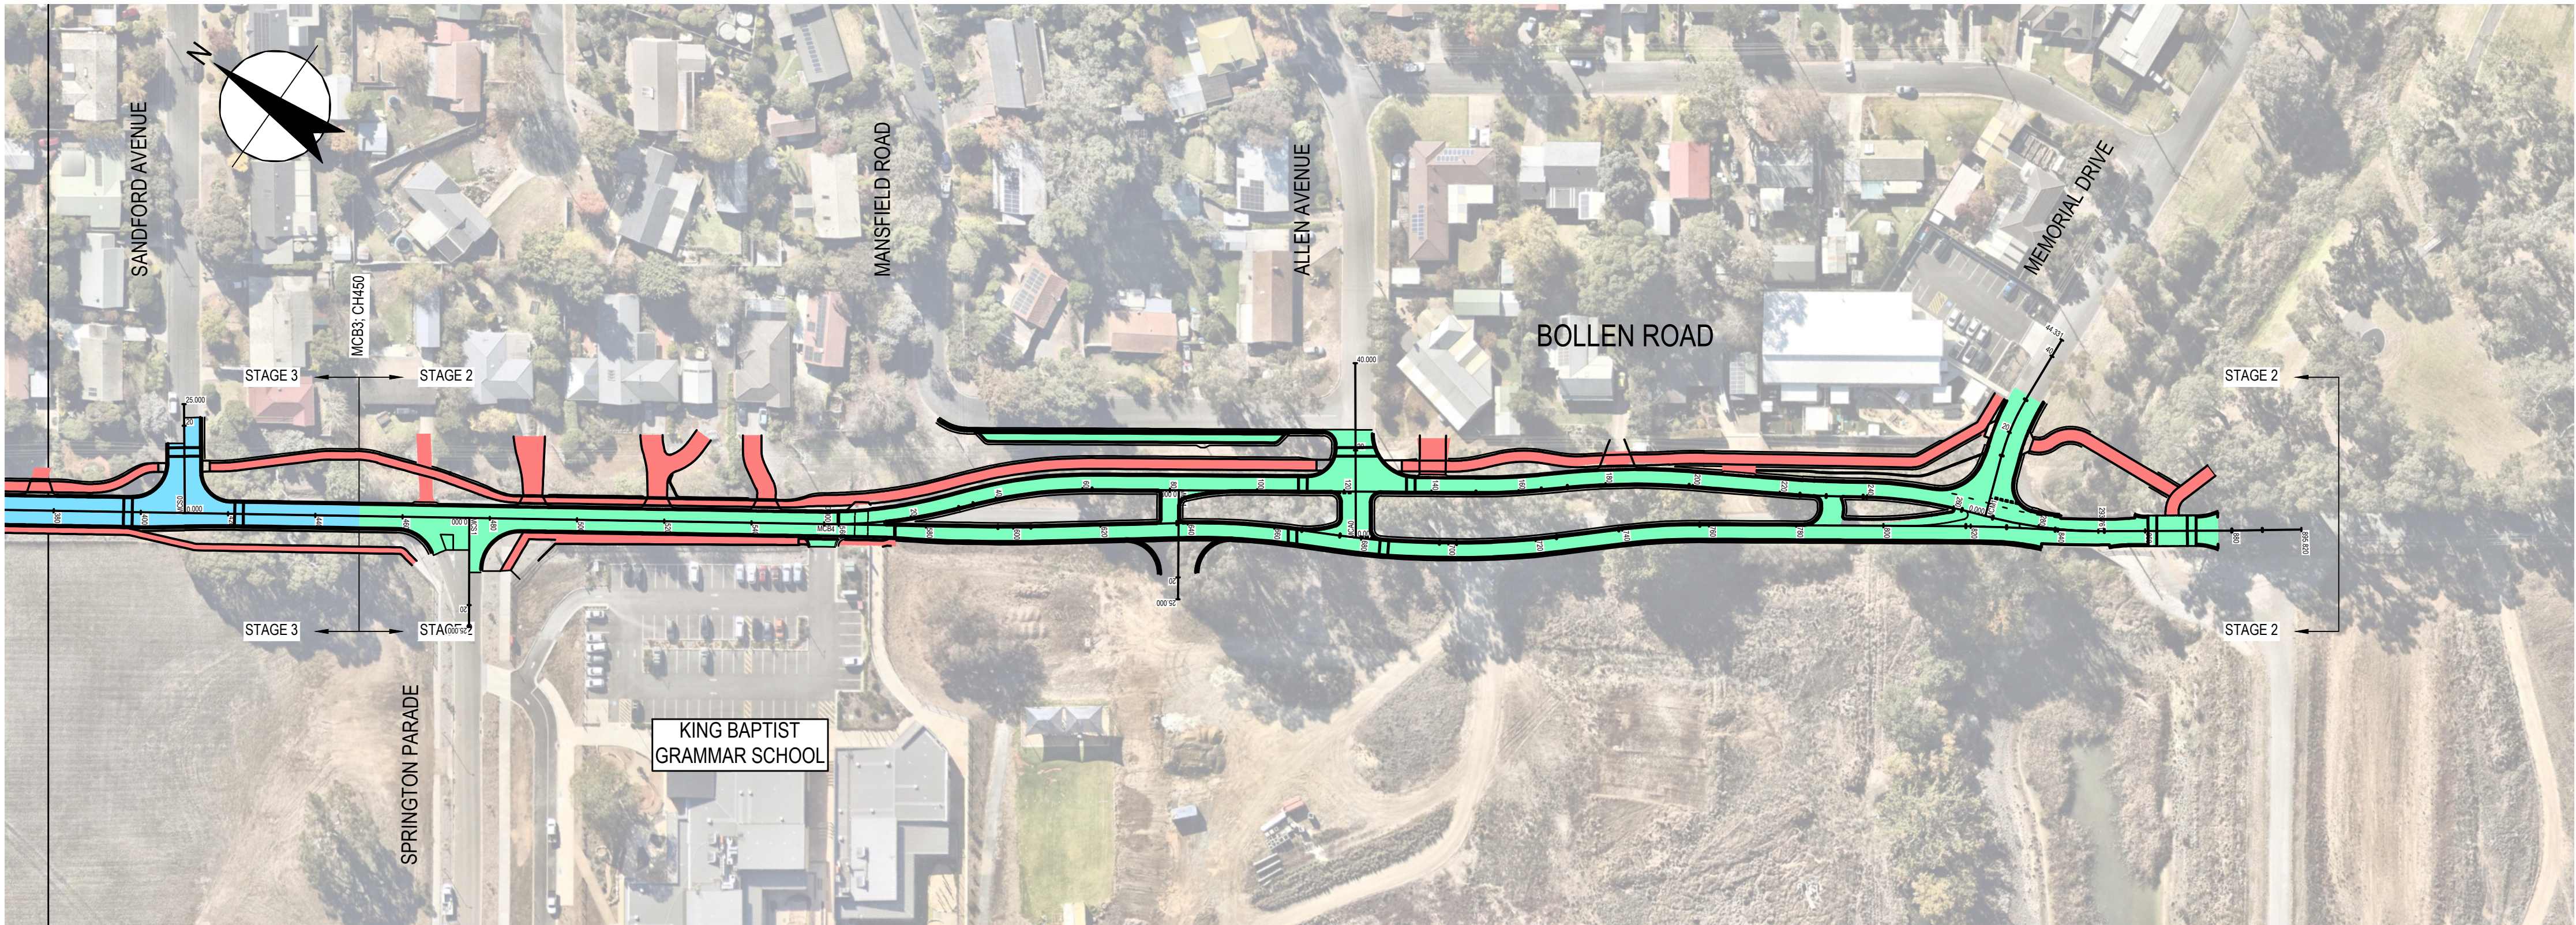


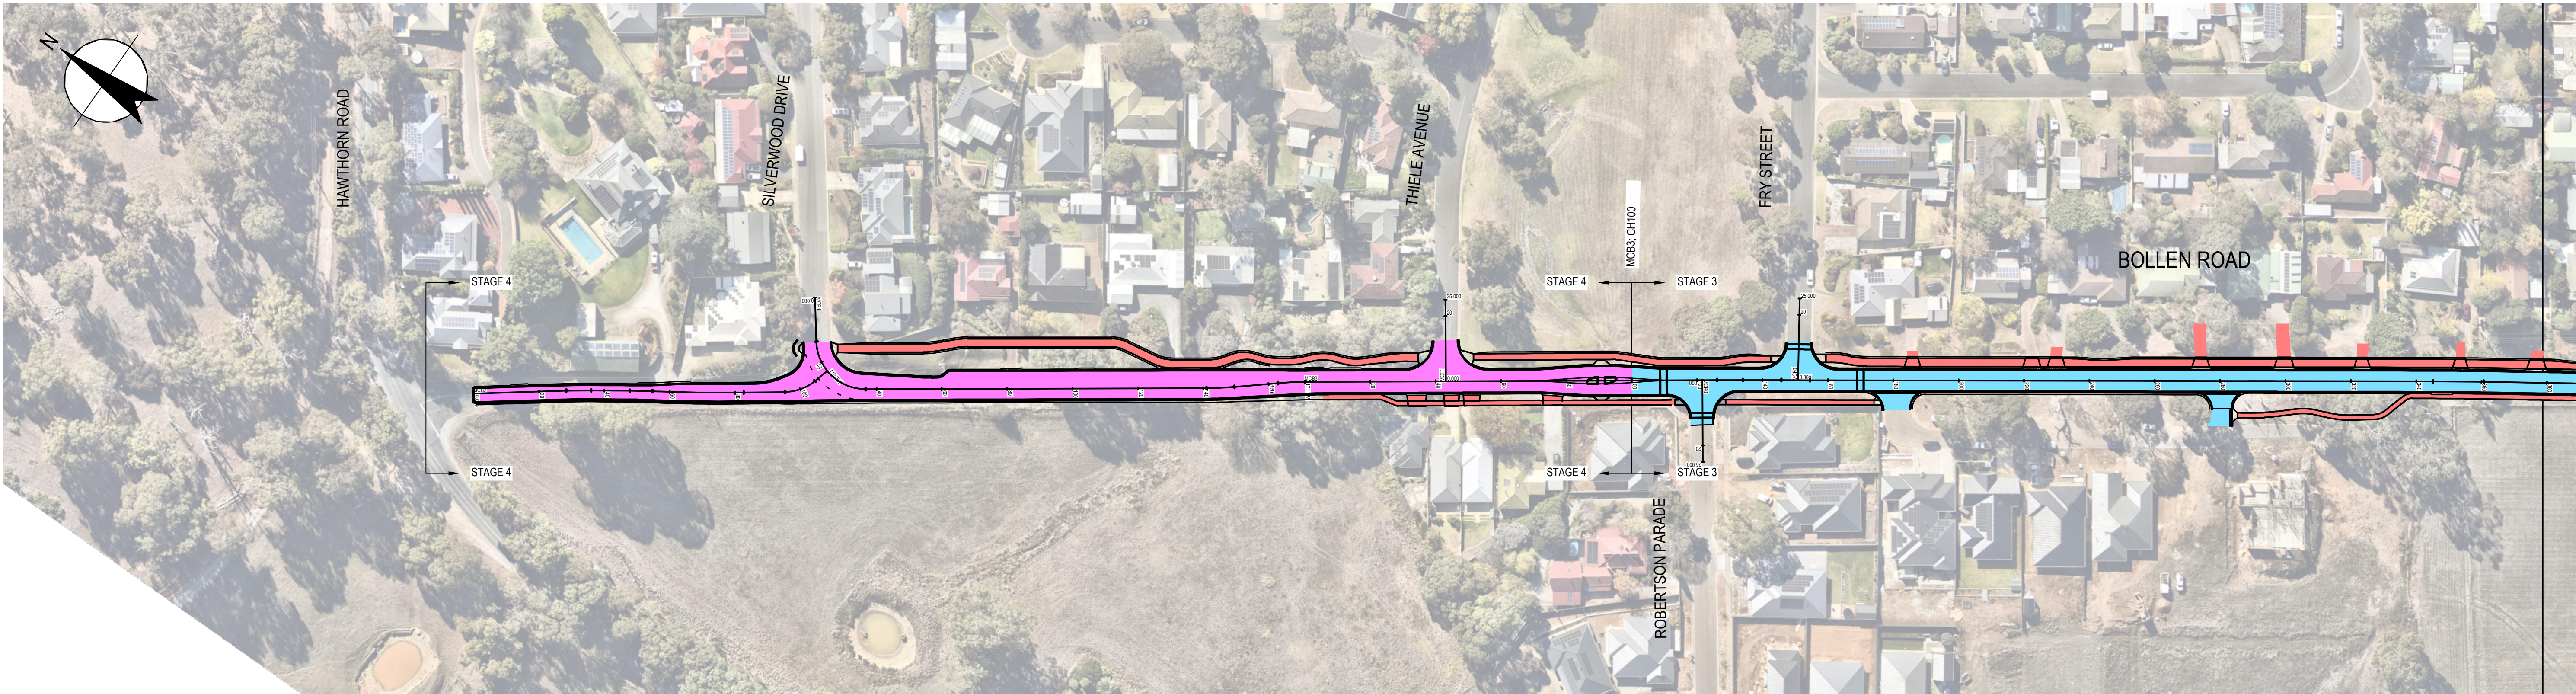

- LEGEND
- STAGE 1 - SHARED USER PATH
 - STAGE 2 - MCB3; CH450 TO END
 - STAGE 3 - MCB3; CH100 TO MCB3; CH450
 - STAGE 4 - START TO MCB3; CH100

P05	ISSUED FOR TENDER	DK	SG	04.07.25
P04	NOT ISSUED FOR APPROVAL			
P03	NOT ISSUED FOR DRAFT FINAL DESIGN REVIEW			
P02	NOT ISSUED FOR DETAILED DESIGN REVIEW (RSA)			
P01	NOT ISSUED FOR DETAILED DESIGN REVIEW			
Rev	Description	Checked	Approved	Date
Author	CS	Drafting Check	MG	
Designer	CS	Design Check	DK	

Plot Date: 4 July 2025 - 9:47 AM

Plotted by: Chez Signorello

File Name: C:\12d\SW\data\P-00-12D-00\133-12645977 - Bollen Road Detailed Design_3303\CADD\Drawings\12645977-GHD-00-00-DRG-CI-00006.dwg



Level 4, 211 Victoria Square
Adelaide SA 5000 Australia
GPO Box 2052 Adelaide SA 5001
T 61 8 8111 6600 F 61 8 8111 6699
E adimail@ghd.com W www.ghd.com

Conditions of Use. This document may only be used by GHD's client (and any other person who GHD has agreed can use this document) for the purpose for which it was prepared and must not be used by any other person or for any other purpose.



Project No.

Client MOUNT BARKER DISTRICT COUNCIL

Project BOLLEN ROAD DETAILED DESIGN

Status TENDER



Drawing Title
STAGING PLAN
SHEET 1 OF 1

12645977-GHD-00-00-DRG-CI-00006

Drawing No.



Size
A1

Rev
P05


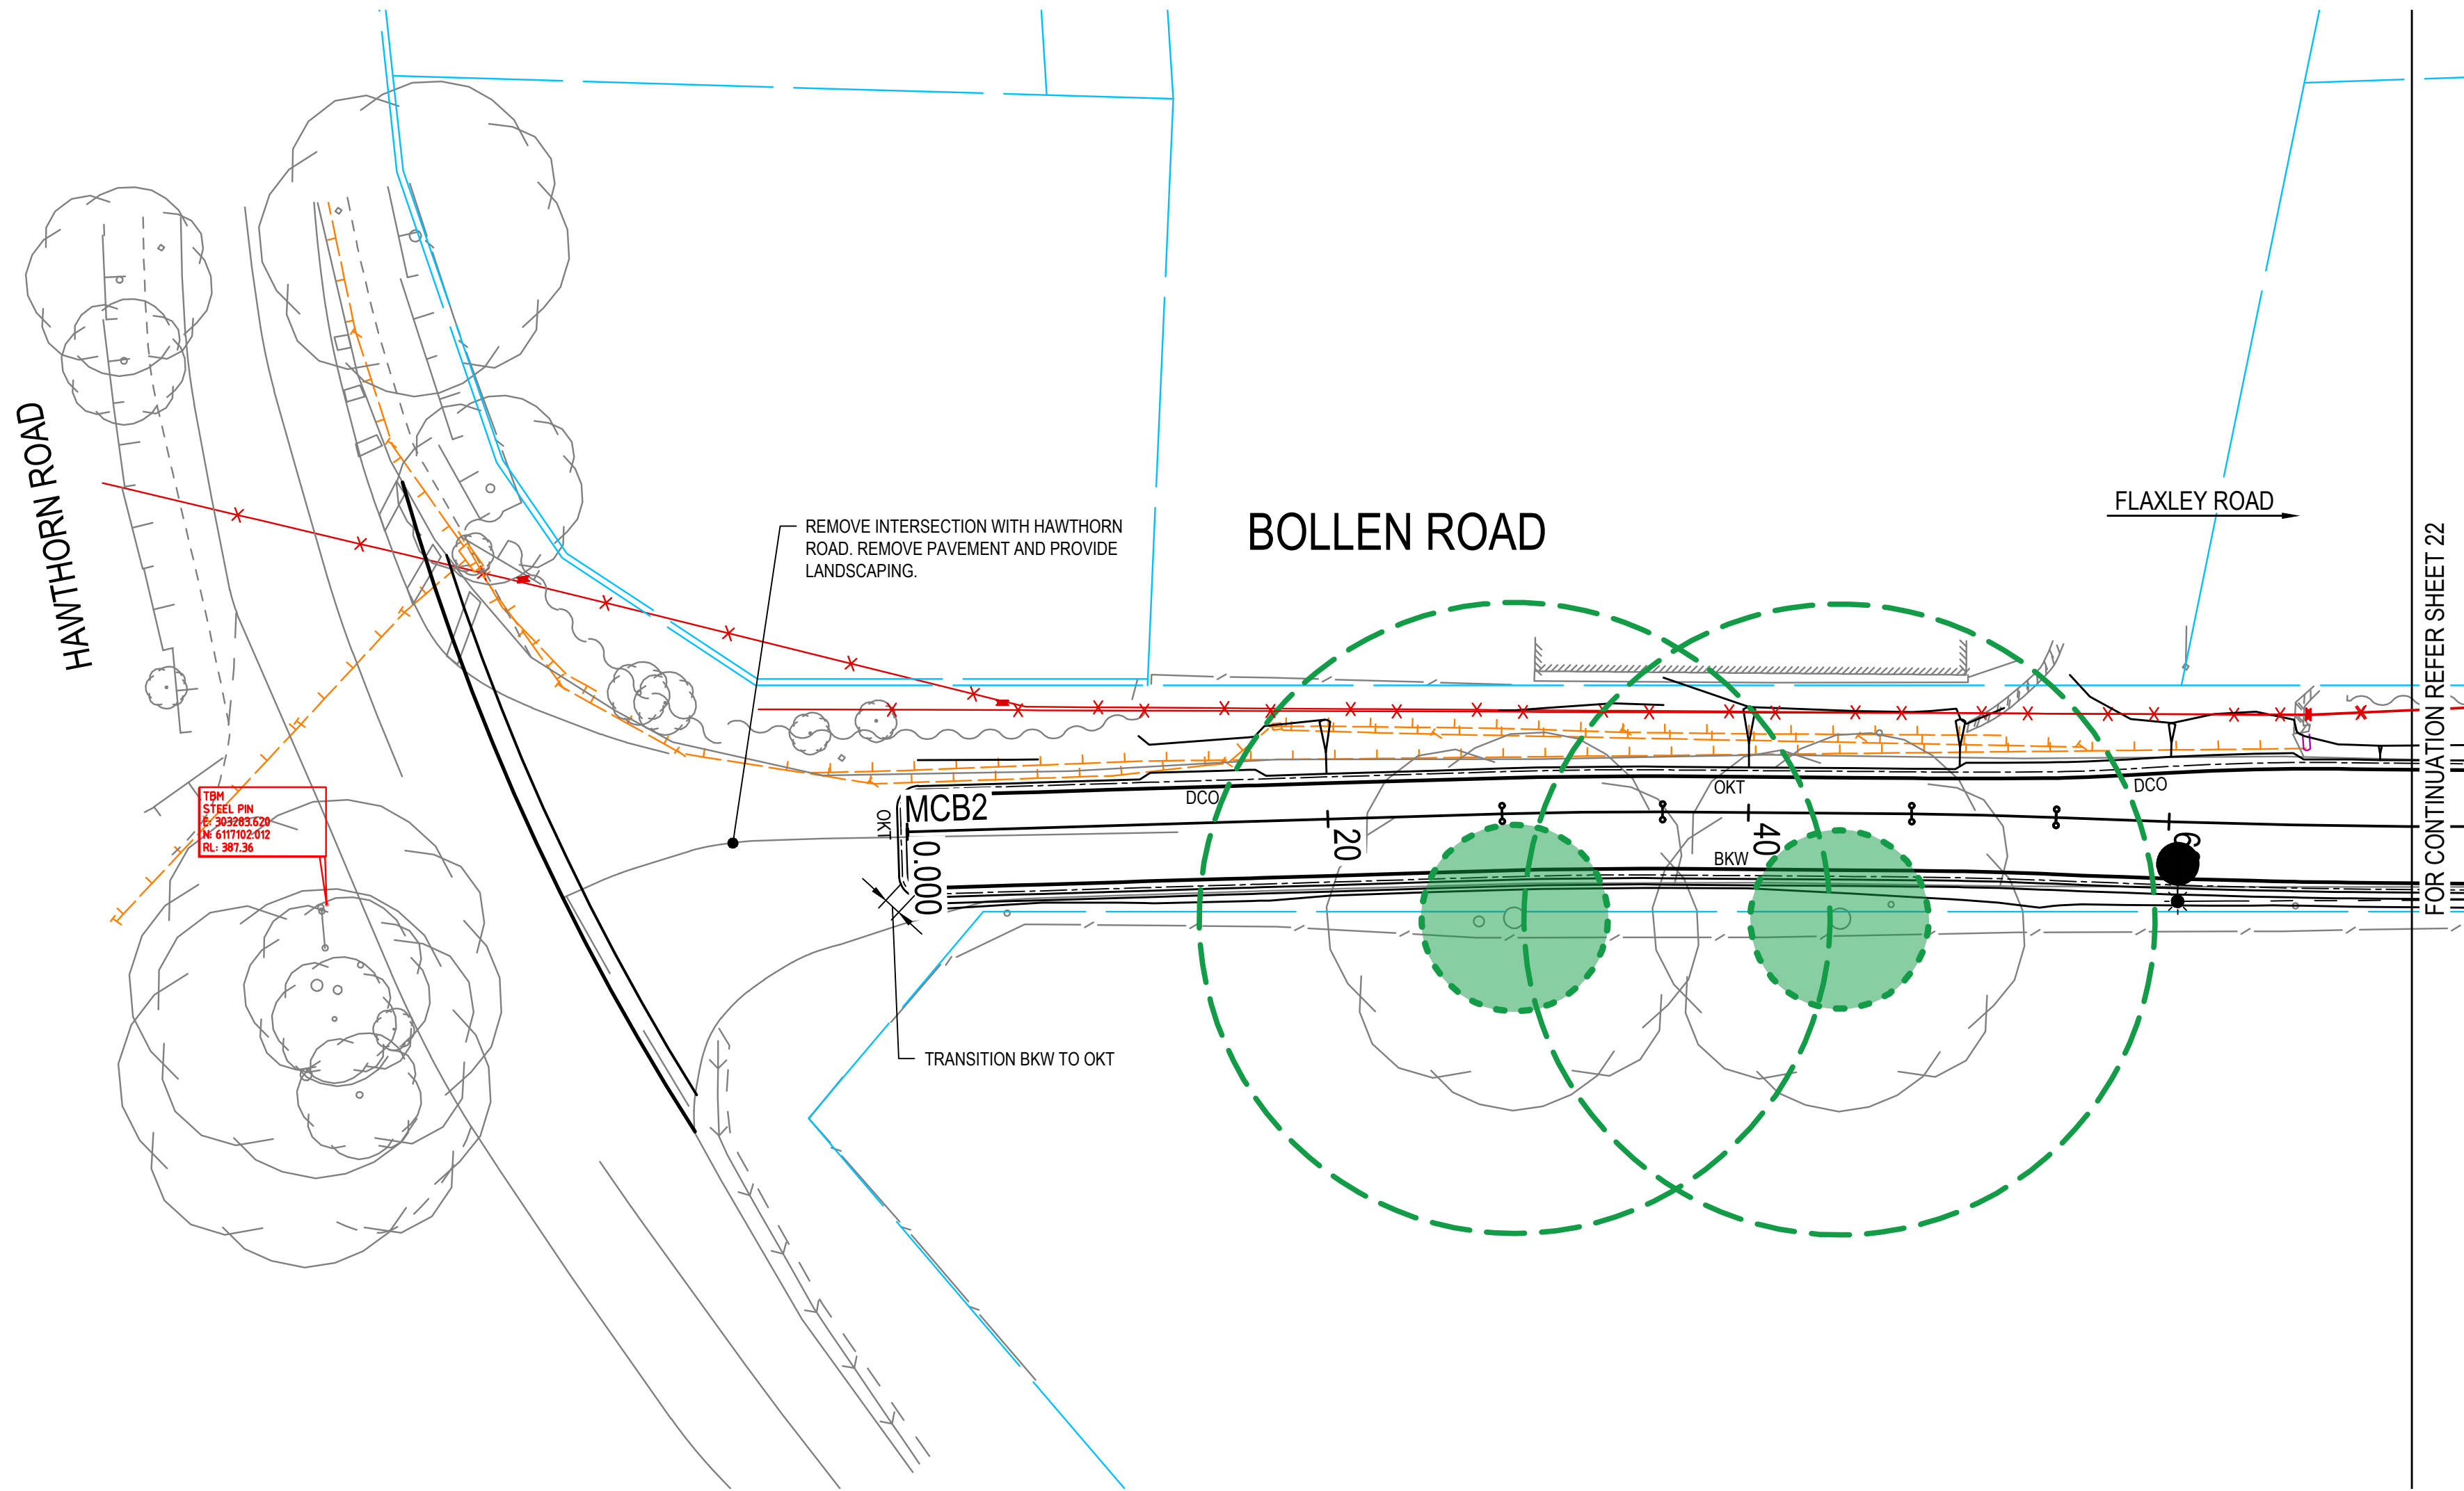
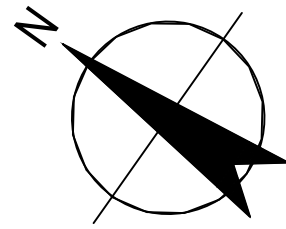


LEGEND

EXISTING FEATURES

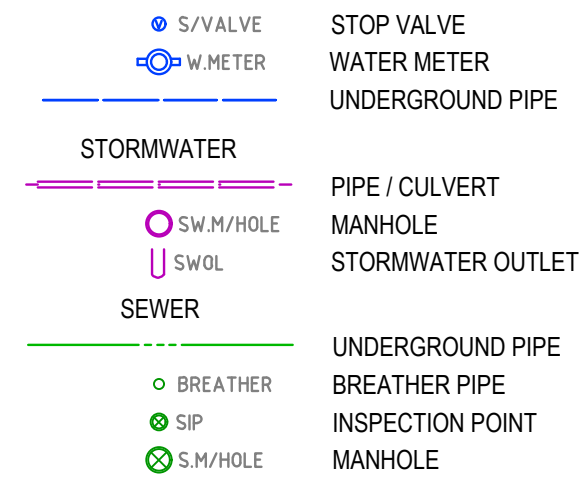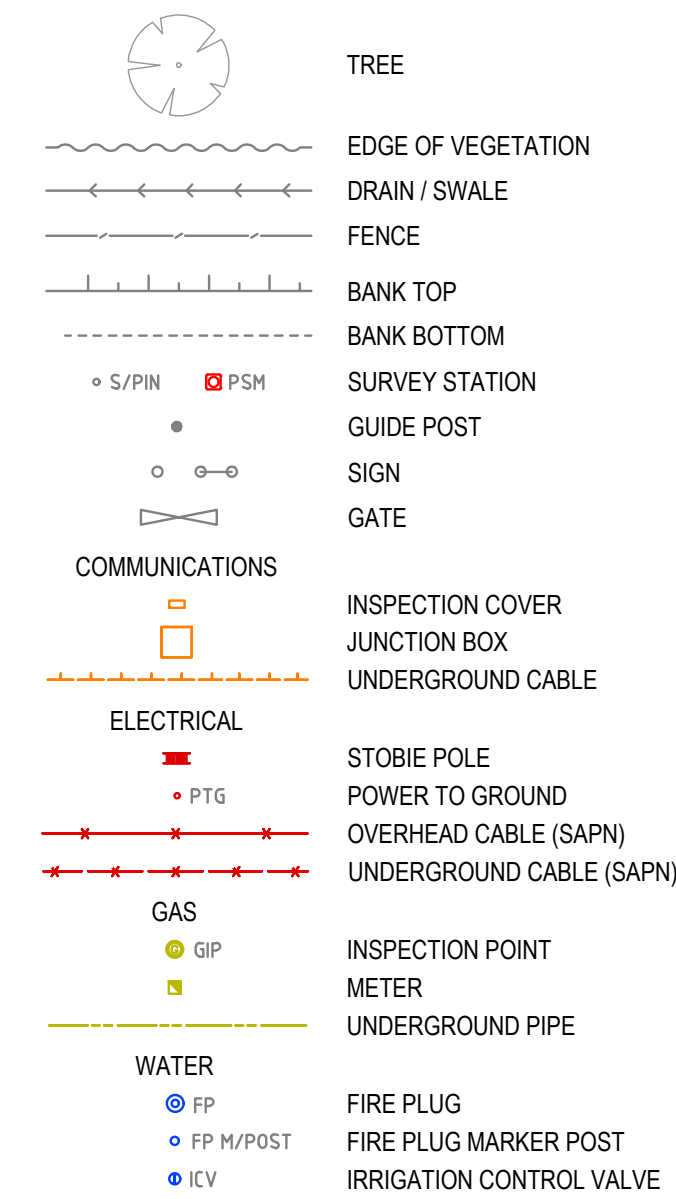

DESIGN FEATURES

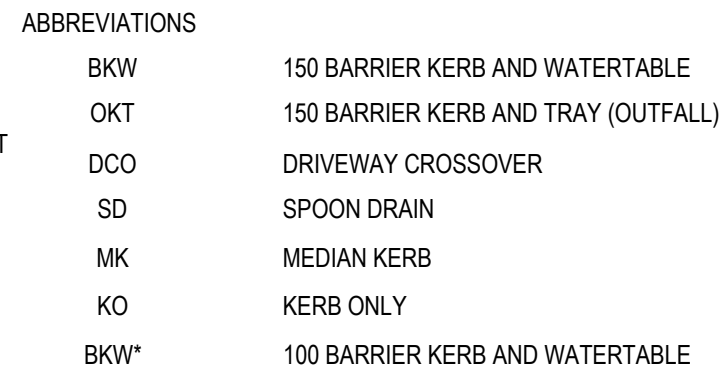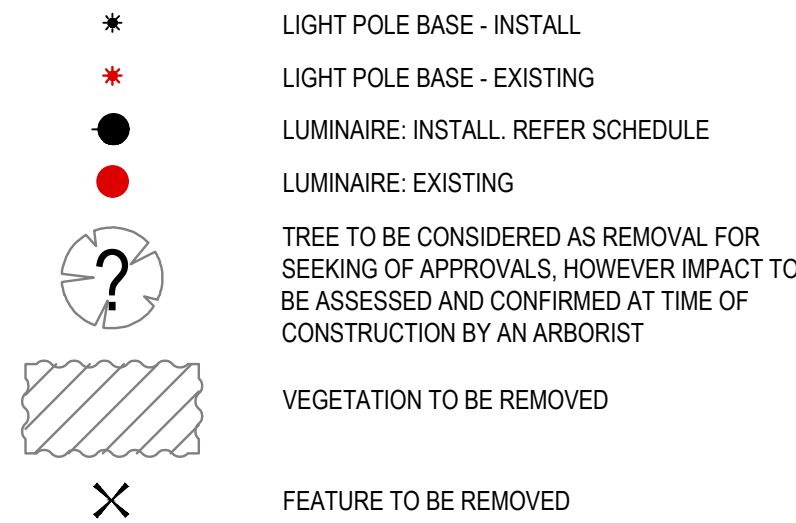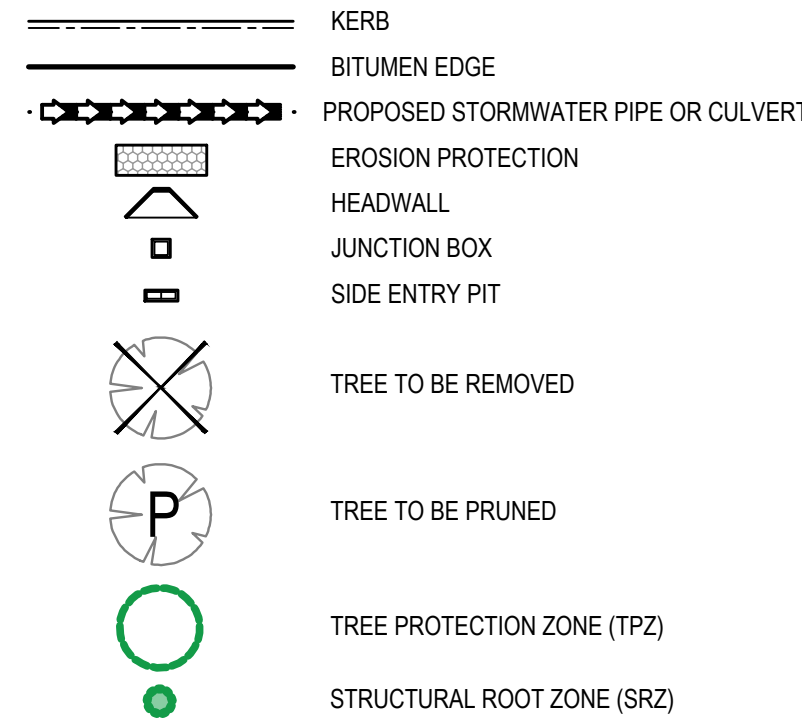


NOTES:

- THE SERVICES INFORMATION INDICATED ON THIS DRAWING IS BASED ON FIELD OBSERVATIONS AND DETAILS PROVIDED BY SERVICE AUTHORITIES. MOUNT BARKER DISTRICT COUNCIL (MBDC), ITS SERVANTS OR AGENTS SHALL NOT BE LIABLE FOR ANY LOSS OR DAMAGE CAUSED BY THE USE OF THIS SERVICES INFORMATION.
- THIS DESIGN MAY INCLUDE THE POSSIBILITY OF SERVICE CONFLICT AND / OR ENCROACHMENT WITH SAFETY CLEARANCES REQUIRING ASSESSMENT AND APPROVAL BY THE OFFICE OF TECHNICAL REGULATOR AND SERVICE AUTHORITIES. IF DURING CONSTRUCTION IT IS DETERMINED THAT THE CLEARANCES AS DETERMINED BY THE OFFICE OF THE TECHNICAL REGULATIONS CANNOT BE MET, WORK MUST IMMEDIATELY CEASE AND THE DESIGN & PROJECT MANAGER NOTIFIED.
- SURVEY PROVIDED BY MBDC, UNDERTAKEN BY ADELAIDE COMPLETE SURVEYS PTY LTD. FILE REF 02023-D2.
 - CO-ORDINATES: MGA20 PLANE
 - HEIGHT DATUM: AHD
- ALL GUIDE POSTS ARE TO BE REMOVED.
- FOR BARRIER KERB AND WATERTABLE, BARRIER KERB AND TRAY, MEDIAN KERB AND SPOON DRAIN DETAILS REFER TO INFRASTRUCTURE GUIDELINES (SA) DRAWING NO. SD 100.
- FOR DRIVEWAY INVERT AND CROSSOVER DETAILS REFER TO MBDC STANDARD DRG CIV-01.
- FOR STANDARD FOOTPATH AND VERGE DETAILS REFER TO MBDC STANDARD DRG CIV-02.
- FOR KERB RAMP DETAILS REFER TO INFRASTRUCTURE GUIDELINES (SA) DRAWING NO. SD 125 AND SD 130.
- EXACT LOCATION AND SIZE OF TREES TO BE CONFIRMED BY ARBORIST.

P05	ISSUED FOR TENDER	DK	SG	04.07.25
P04	ISSUED FOR APPROVAL	DF	SG	13.03.25
P03	ISSUED FOR DRAFT FINAL DESIGN REVIEW	DF	SG	11.02.25
P02	ISSUED FOR DETAILED DESIGN REVIEW (RSA)	DF	SG	28.01.24
P01	ISSUED FOR DETAILED DESIGN REVIEW	DF	AS	27.09.24
Rev	Description	Checked	Approved	Date
Author	CS	Drafting Check	MG	Reg No.
Designer	CS	Design Check	DK	Date



File Name: C:\12d\SW\data\IP-00-12D-00\1133-12645977 - Bollen Road Detailed Design_3303\CADD\Drawings\12645977-GHD-00-00-DRG-CI-00021.dwg

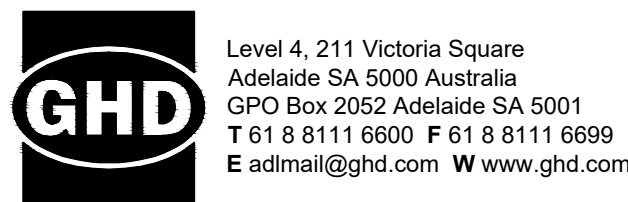

Project No.

Client MOUNT BARKER DISTRICT COUNCIL

Project BOLLEN ROAD DETAILED DESIGN

Status TENDER

Drawing Title GENERAL CONSTRUCTION SHEET 1 OF 7


12645977-GHD-00-00-DRG-CI-00021

Size A1

Rev P05


Plot Date: 4 July 2025 - 9:49 AM

Plotted by: Chez Signorello

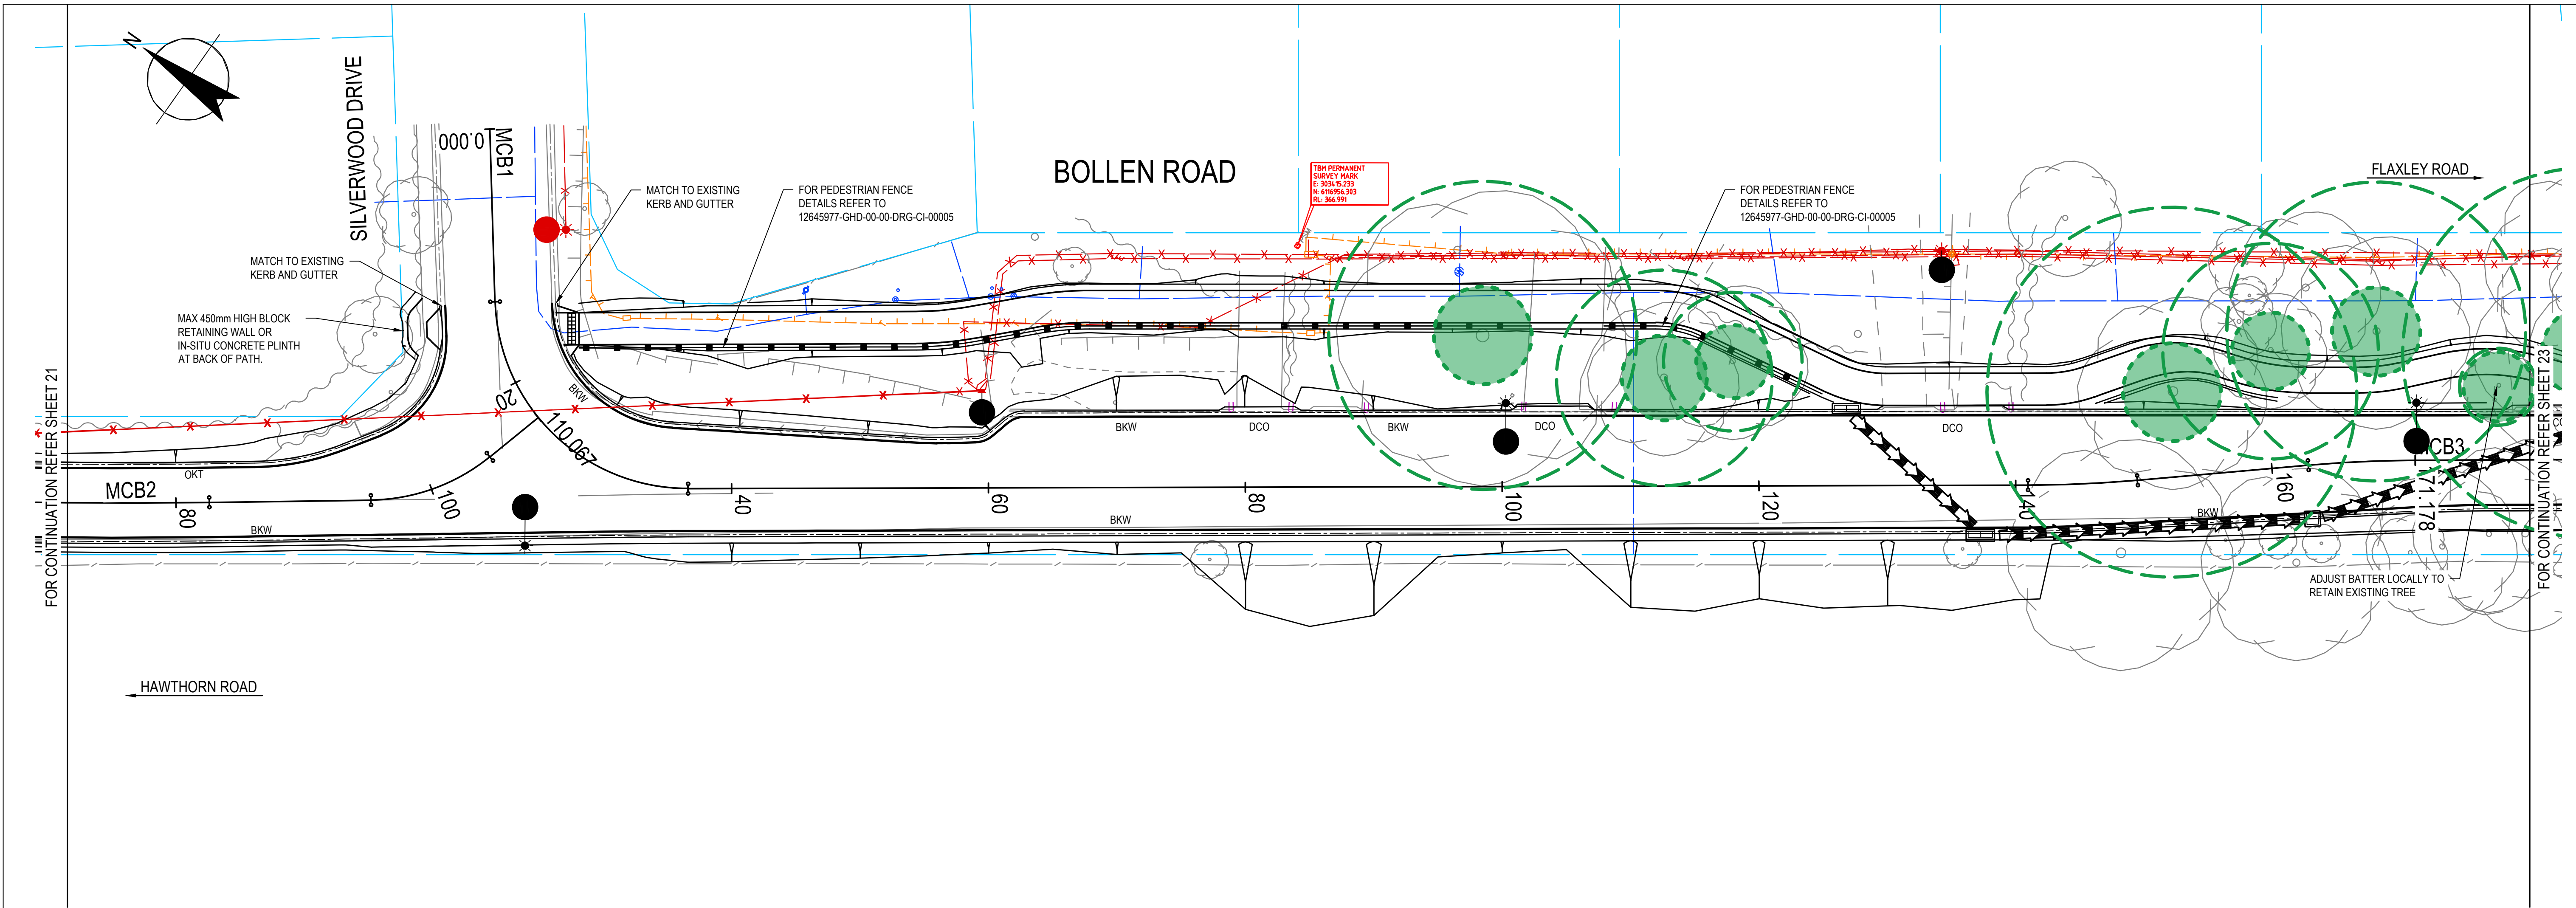


LEGEND



EXISTING FEATURES

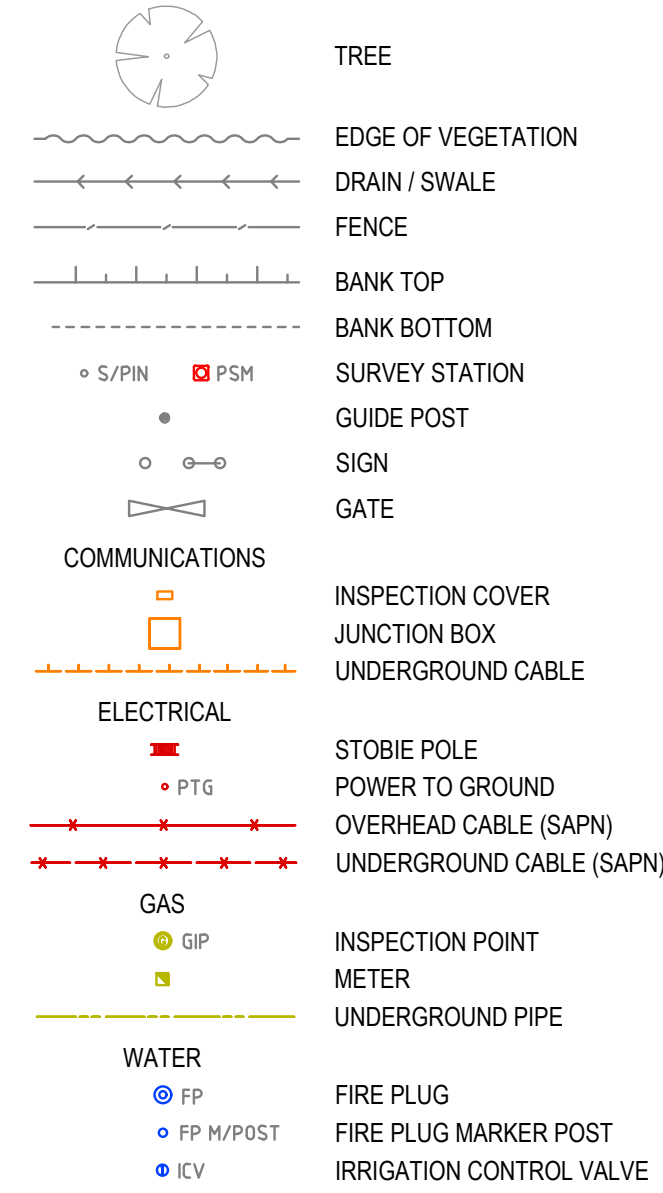

DESIGN FEATURES

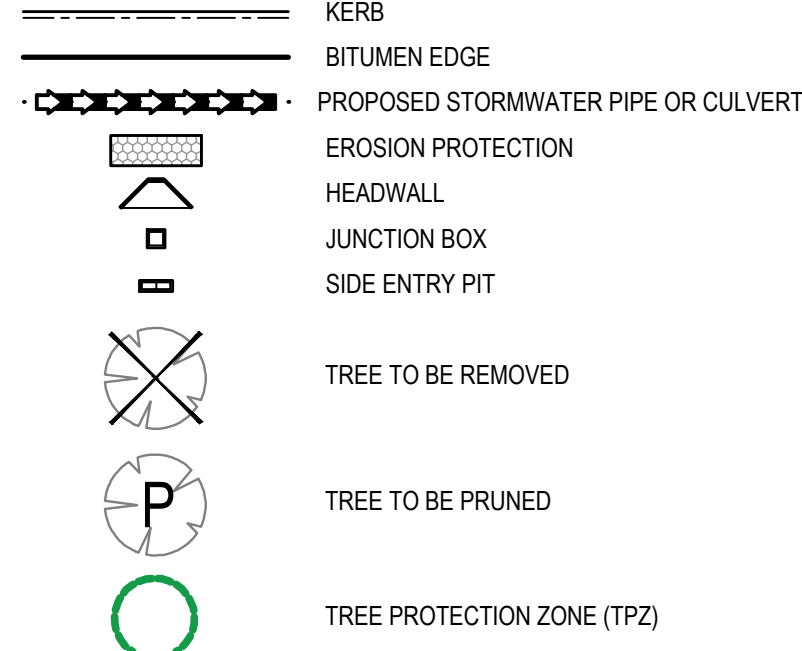


ABBREVIATIONS

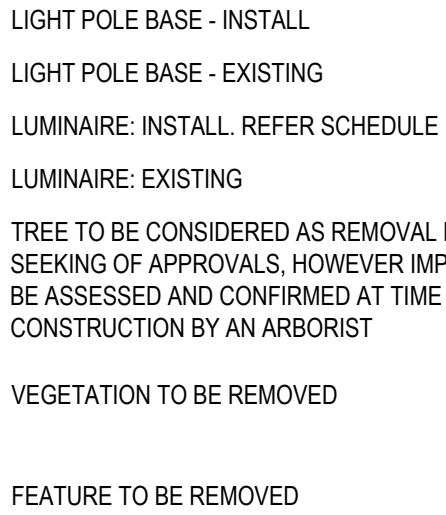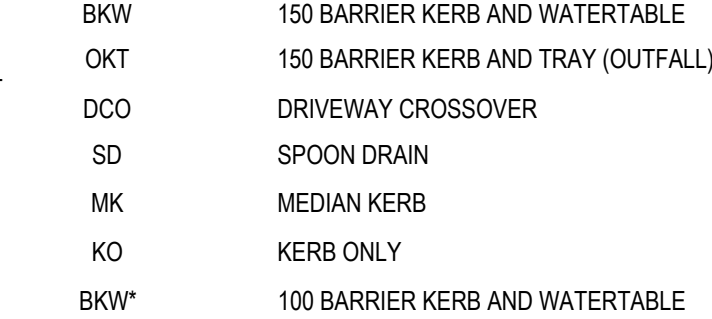

NOTES:

1. THE SERVICES INFORMATION INDICATED ON THIS DRAWING IS BASED ON FIELD OBSERVATIONS AND DETAILS PROVIDED BY SERVICE AUTHORITIES. MOUNT BARKER DISTRICT COUNCIL (MBDC), ITS SERVANTS OR AGENTS SHALL NOT BE LIABLE FOR ANY LOSS OR DAMAGE CAUSED BY THE USE OF THIS SERVICES INFORMATION.
2. THIS DESIGN MAY INCLUDE THE POSSIBILITY OF SERVICE CONFLICT AND / OR ENCROACHMENT WITH SAFETY CLEARANCES REQUIRING ASSESSMENT AND APPROVAL BY THE OFFICE OF TECHNICAL REGULATOR AND SERVICE AUTHORITIES. IF DURING CONSTRUCTION IT IS DETERMINED THAT THE CLEARANCES AS DETERMINED BY THE OFFICE OF THE TECHNICAL REGULATIONS CANNOT BE MET, WORK MUST IMMEDIATELY CEASE AND THE DESIGN & PROJECT MANAGER NOTIFIED.
3. SURVEY PROVIDED BY MBDC, UNDERTAKEN BY ADELAIDE COMPLETE SURVEYS PTY LTD, FILE REF 02023-D2.
- CO-ORDINATES: MGA20 PLANE
- HEIGHT DATUM: AHD
4. ALL GUIDE POSTS ARE TO BE REMOVED.
5. FOR BARRIER KERB AND WATERTABLE, BARRIER KERB AND TRAY, MEDIAN KERB AND SPOON DRAIN DETAILS REFER TO INFRASTRUCTURE GUIDELINES (SA) DRAWING NO. SD 100.
6. FOR DRIVEWAY INVERT AND CROSSOVER DETAILS REFER TO MBDC STANDARD DRG CIV-01.
7. FOR STANDARD FOOTPATH AND VERGE DETAILS REFER TO MBDC STANDARD DRG CIV-02.
8. FOR KERB RAMP DETAILS REFER TO INFRASTRUCTURE GUIDELINES (SA) DRAWING NO. SD 125 AND SD 130.
9. EXACT LOCATION AND SIZE OF TREES TO BE CONFIRMED BY ARBORIST.

P05	ISSUED FOR TENDER	DK	SG	04.07.25
P04	ISSUED FOR APPROVAL	DF	SG	13.03.25
P03	ISSUED FOR DRAFT FINAL DESIGN REVIEW	DF	SG	11.02.25
P02	ISSUED FOR DETAILED DESIGN REVIEW (RSA)	DF	SG	28.01.24
P01	ISSUED FOR DETAILED DESIGN REVIEW	DF	AS	27.09.24
Rev	Description	Checked	Approved	Date
Author	CS	Drafting Check	MG	Reg No.
Designer	CS	Design Check	DK	Date

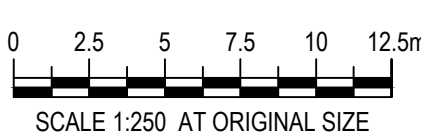

Level 4, 211 Victoria Square
Adelaide SA 5000 Australia
GPO Box 2052 Adelaide SA 5001
T 61 8 8111 6600 F 61 8 8111 6699
E adimail@ghd.com W www.ghd.com




Project No.

Client	MOUNT BARKER DISTRICT COUNCIL
Project	BOLLEN ROAD DETAILED DESIGN
Status	TENDER

Drawing Title
GENERAL CONSTRUCTION
SHEET 2 OF 7




Drawing No.
12645977-GHD-00-00-DRG-CI-00022

Size
A1
Rev
P05

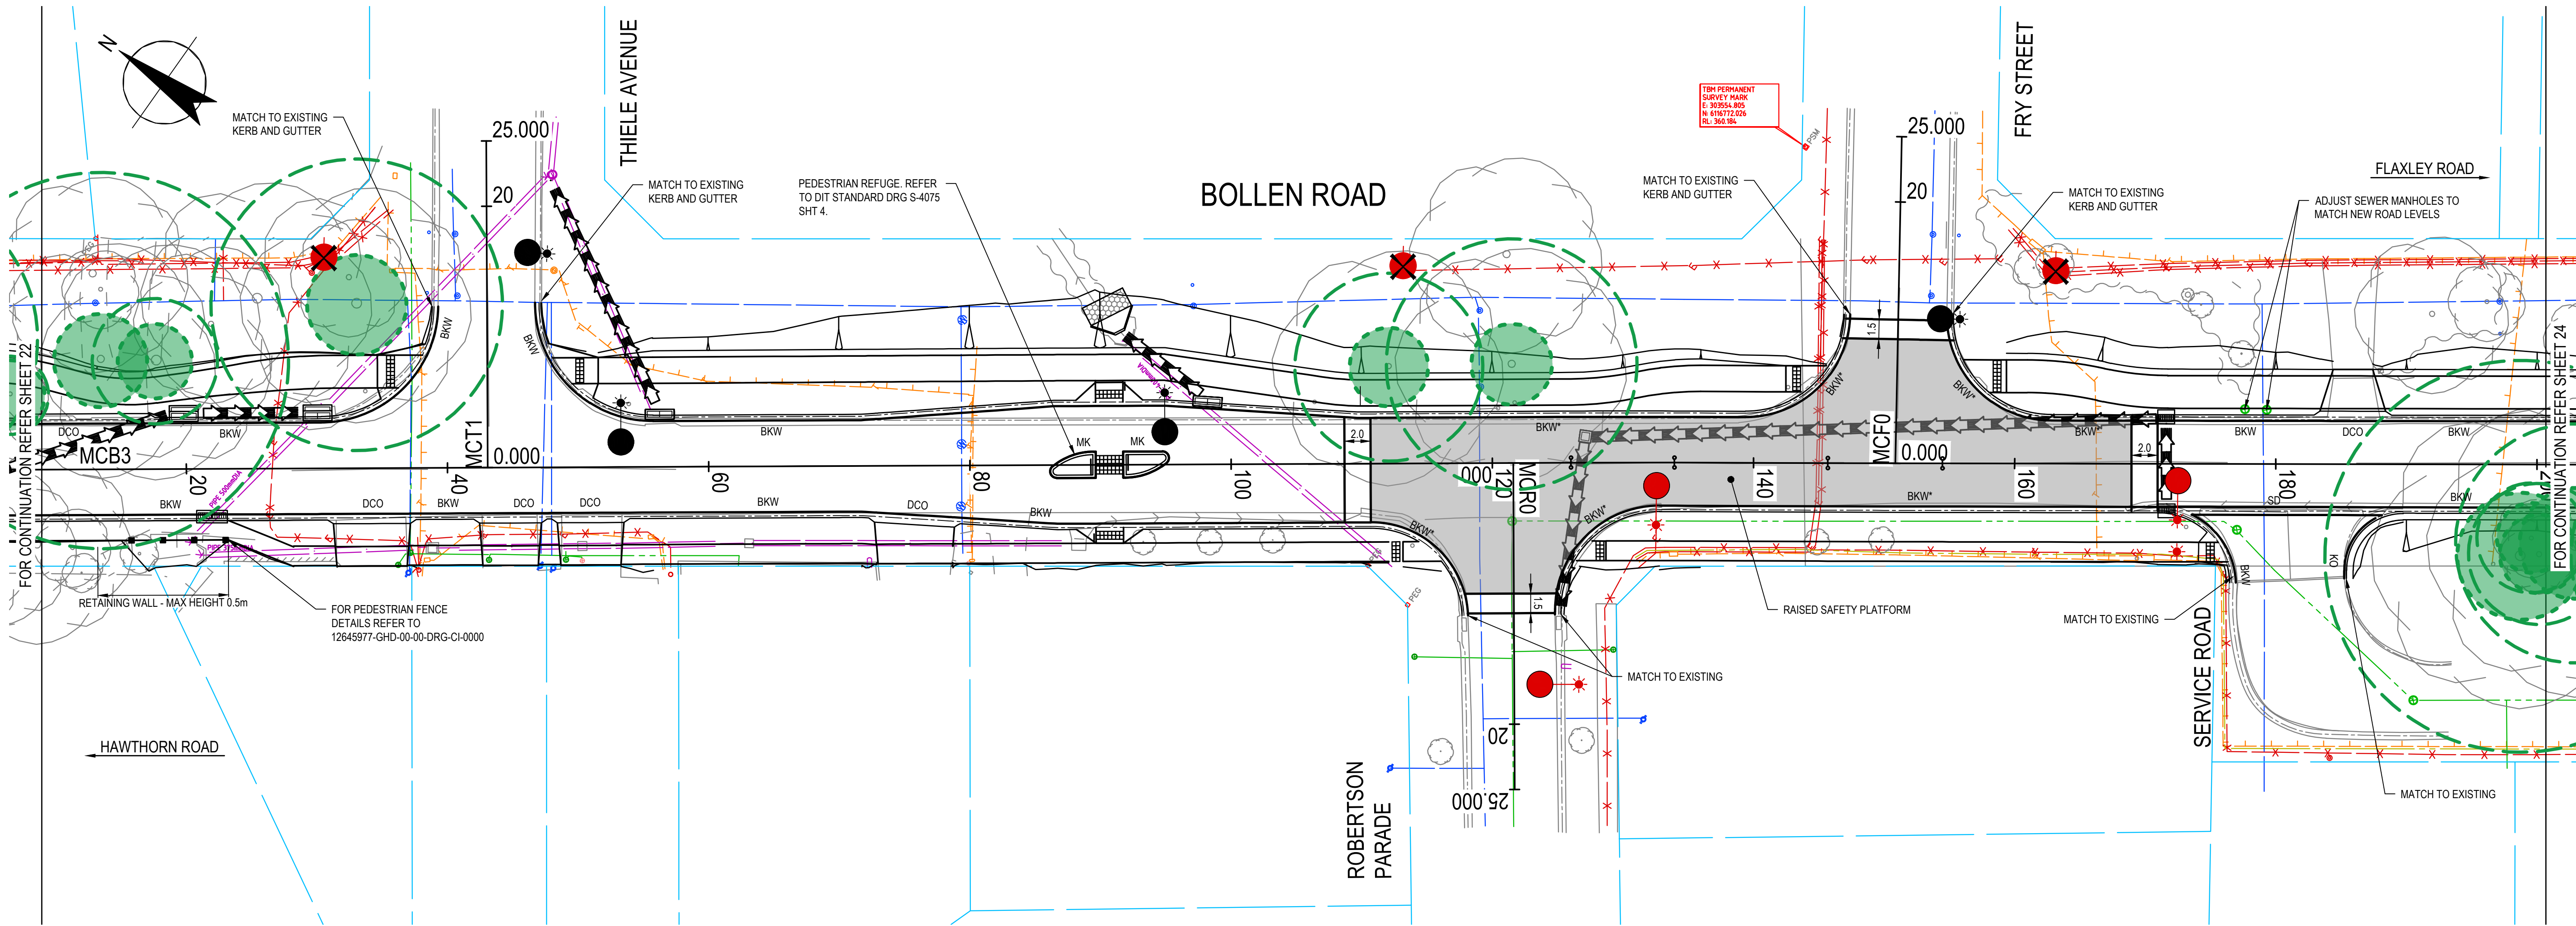

LEGEND


EXISTING FEATURES

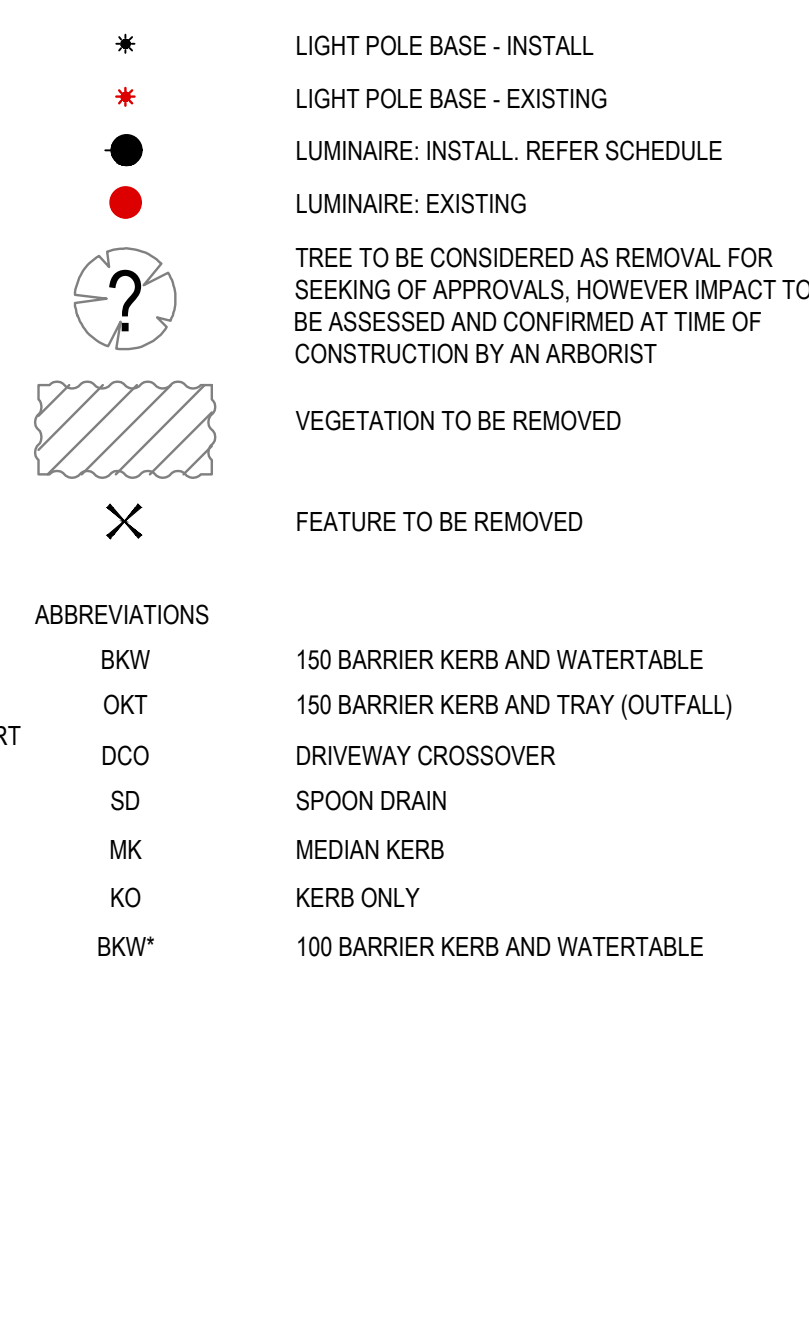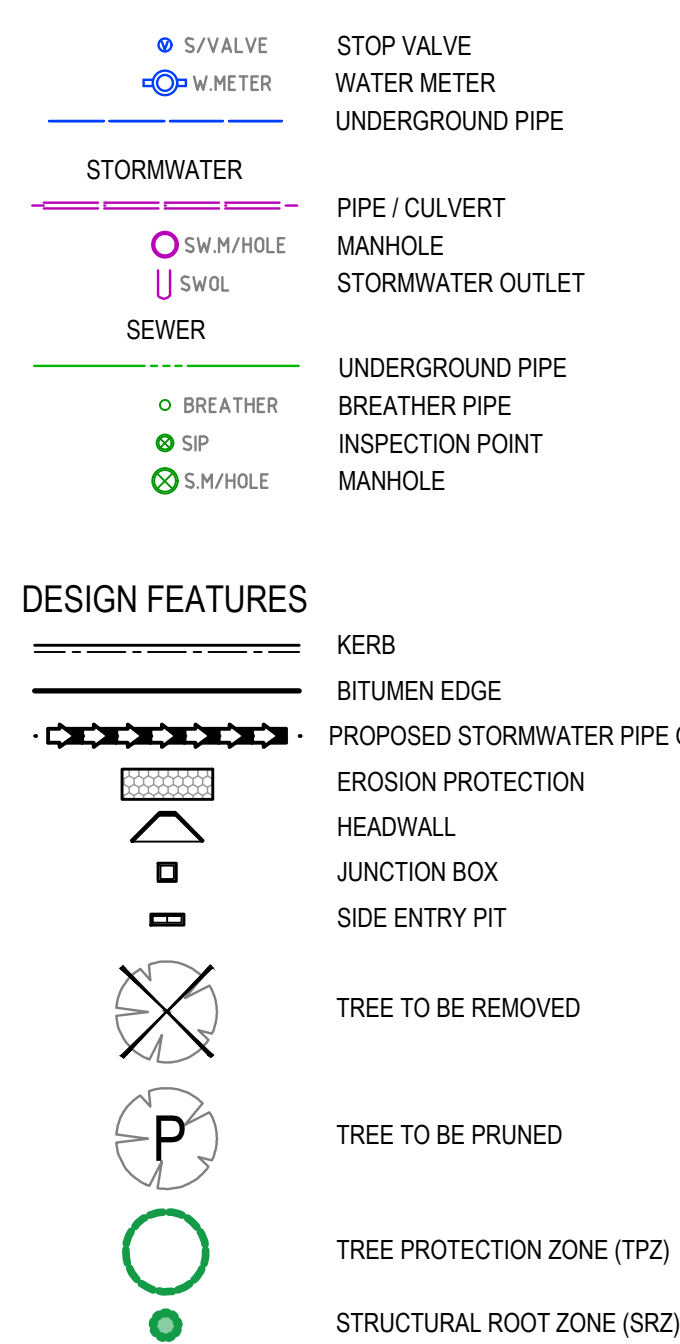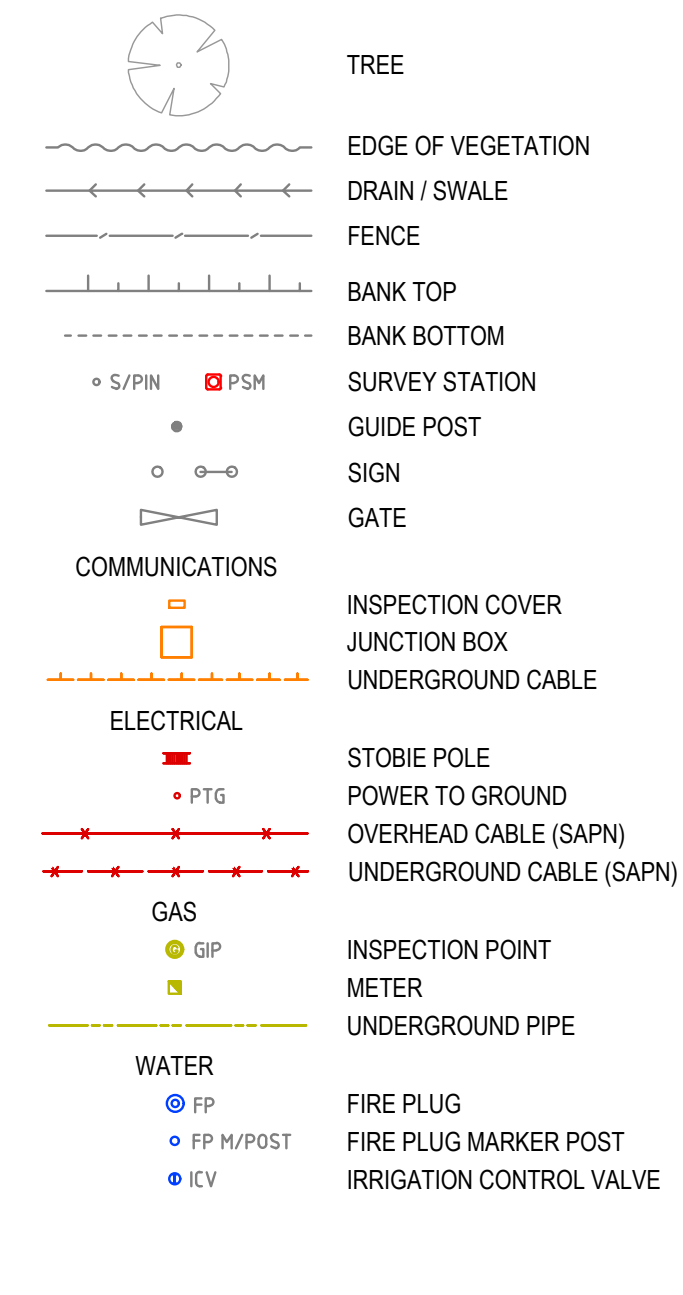

NOTES:

- THE SERVICES INFORMATION INDICATED ON THIS DRAWING IS BASED ON FIELD OBSERVATIONS AND DETAILS PROVIDED BY SERVICE AUTHORITIES. MOUNT BARKER DISTRICT COUNCIL (MBDC), ITS SERVANTS OR AGENTS SHALL NOT BE LIABLE FOR ANY LOSS OR DAMAGE CAUSED BY THE USE OF THIS SERVICES INFORMATION.
- THIS DESIGN MAY INCLUDE THE POSSIBILITY OF SERVICE CONFLICT AND / OR ENCROACHMENT WITH SAFETY CLEARANCES REQUIRING ASSESSMENT AND APPROVAL BY THE OFFICE OF TECHNICAL REGULATOR AND SERVICE AUTHORITIES. IF DURING CONSTRUCTION IT IS DETERMINED THAT THE CLEARANCES AS DETERMINED BY THE OFFICE OF THE TECHNICAL REGULATIONS CANNOT BE MET, WORK MUST IMMEDIATELY CEASE AND THE DESIGN & PROJECT MANAGER NOTIFIED.
- SURVEY PROVIDED BY MBDC, UNDERTAKEN BY ADELAIDE COMPLETE SURVEYS PTY LTD. FILE REF 02023-D2.
- CO-ORDINATES: MGA20 PLANE
- HEIGHT DATUM: AHD
- ALL GUIDE POSTS ARE TO BE REMOVED.
- FOR BARRIER KERB AND WATERTABLE, BARRIER KERB AND TRAY, MEDIAN KERB AND SPOON DRAIN DETAILS REFER TO INFRASTRUCTURE GUIDELINES (SA) DRAWING NO. SD 100.
- FOR DRIVEWAY INVERT AND CROSSOVER DETAILS REFER TO MBDC STANDARD DRG CIV-01.
- FOR STANDARD FOOTPATH AND VERGE DETAILS REFER TO MBDC STANDARD DRG CIV-02.
- FOR KERB RAMP DETAILS REFER TO INFRASTRUCTURE GUIDELINES (SA) DRAWING NO. SD 125 AND SD 130.
- EXACT LOCATION AND SIZE OF TREES TO BE CONFIRMED BY ARBORIST.

P05	ISSUED FOR TENDER	DK	SG	04.07.25
P04	ISSUED FOR APPROVAL	DF	SG	13.03.25
P03	ISSUED FOR DRAFT FINAL DESIGN REVIEW	DF	SG	11.02.25
P02	ISSUED FOR DETAILED DESIGN REVIEW (RSA)	DF	SG	28.01.24
P01	ISSUED FOR DETAILED DESIGN REVIEW	DF	AS	27.09.24
Rev	Description	Checked	Approved	Date
Author	CS	Drafting Check	MG	Reg No.
Designer	CS	Design Check	DK	Date

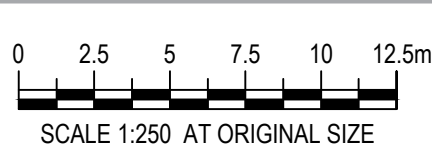


Client	MOUNT BARKER DISTRICT COUNCIL
Project	BOLLEN ROAD DETAILED DESIGN
Status	TENDER

Drawing Title
GENERAL CONSTRUCTION
SHEET 3 OF 7



Drawing No.
12645977-GHD-00-00-DRG-CI-00023

Size
A1
Rev
P05



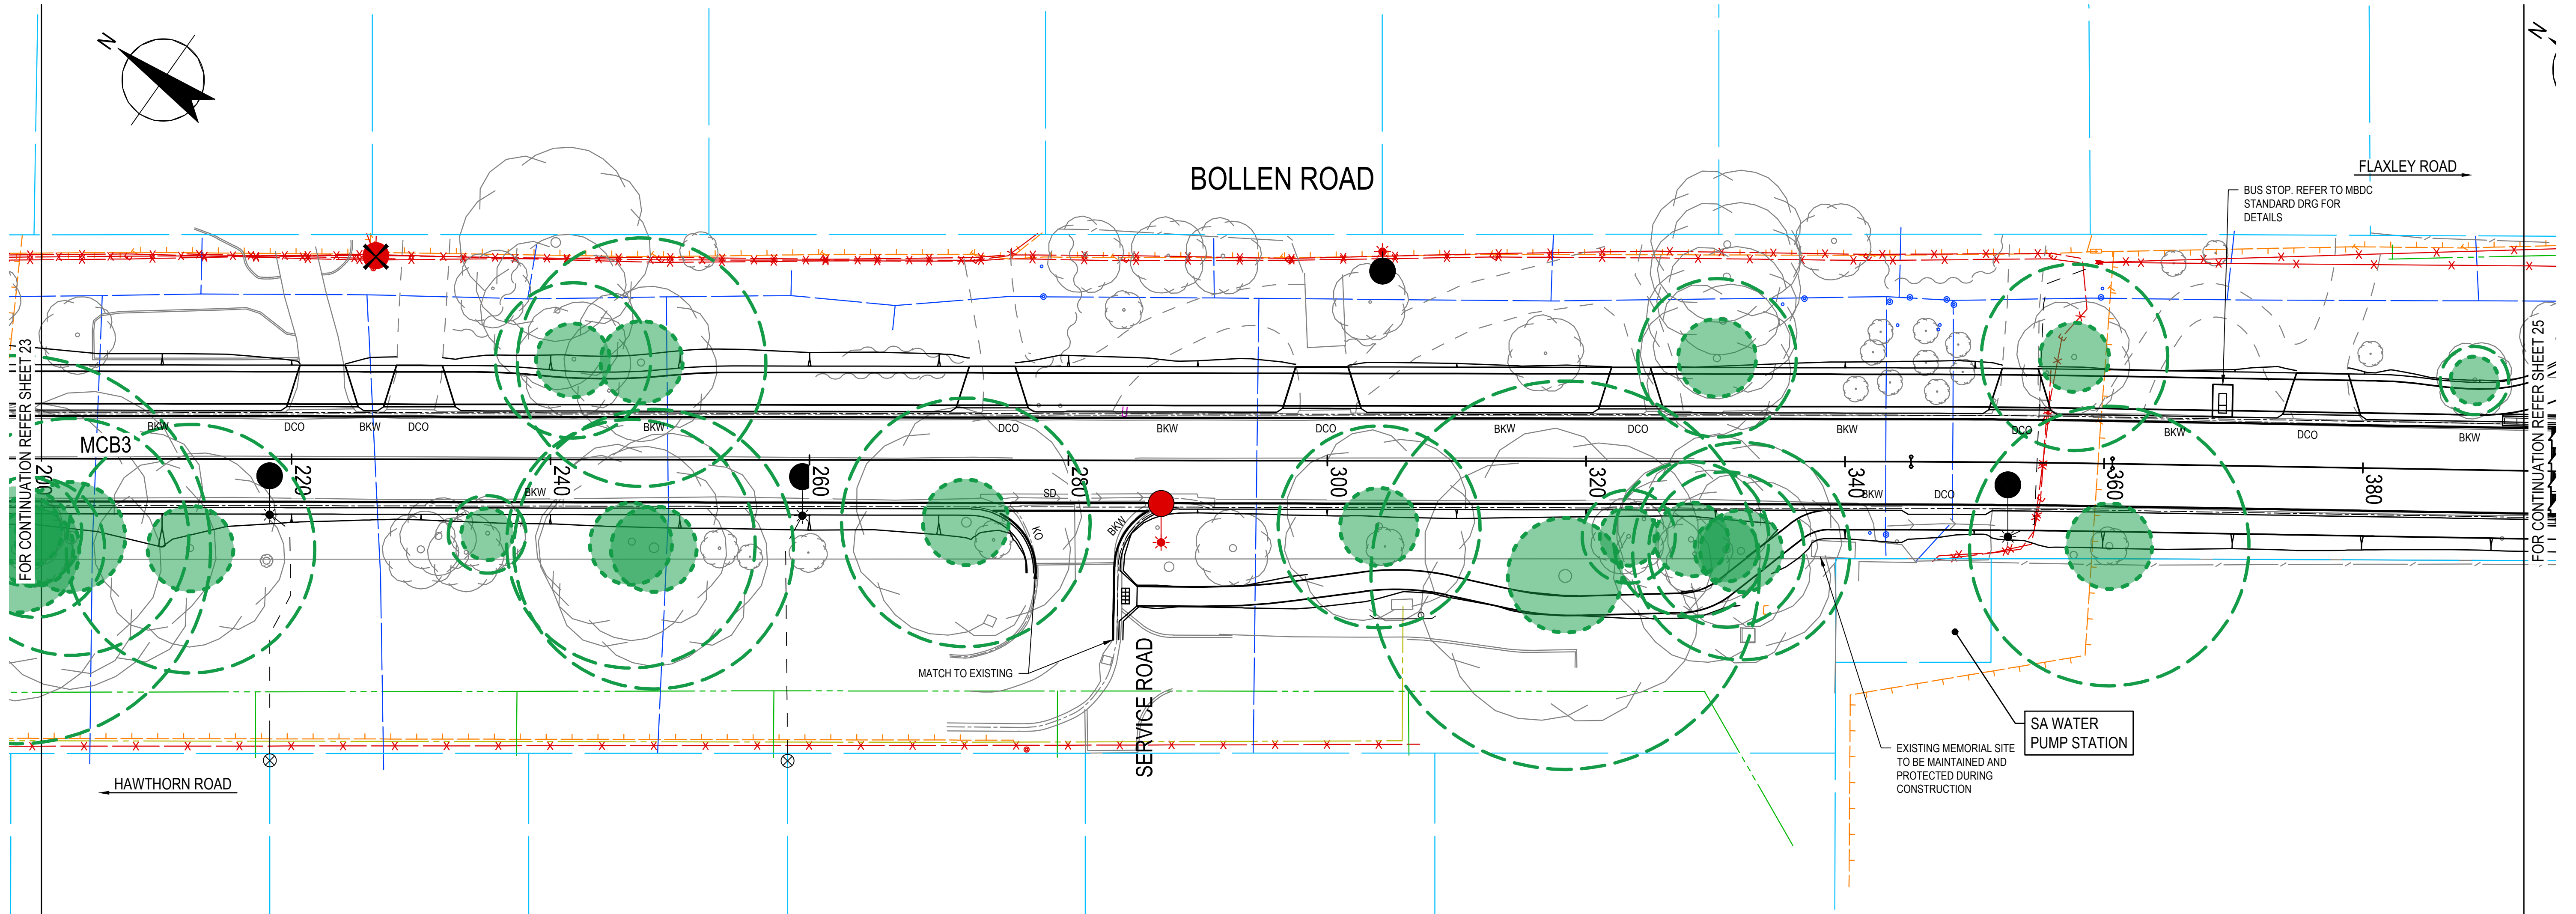


LEGEND

EXISTING FEATURES

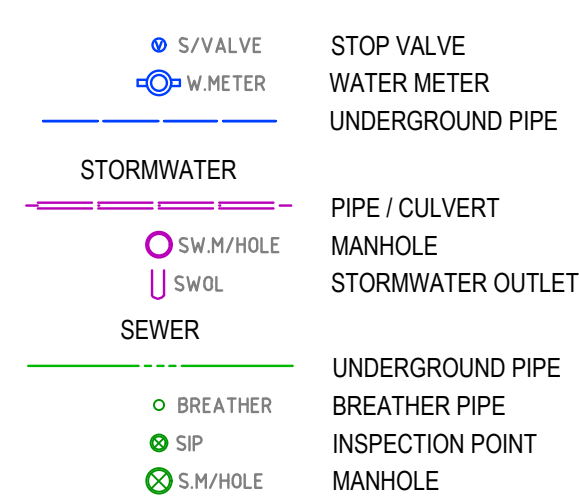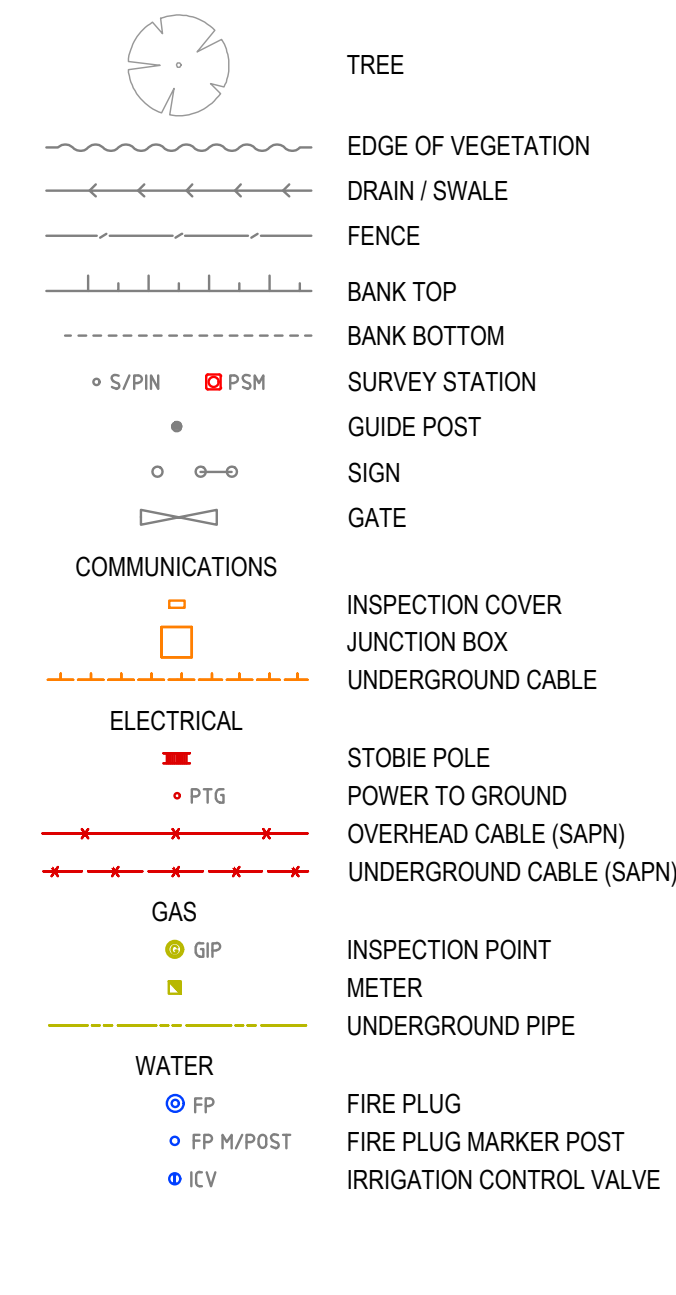


DESIGN FEATURES

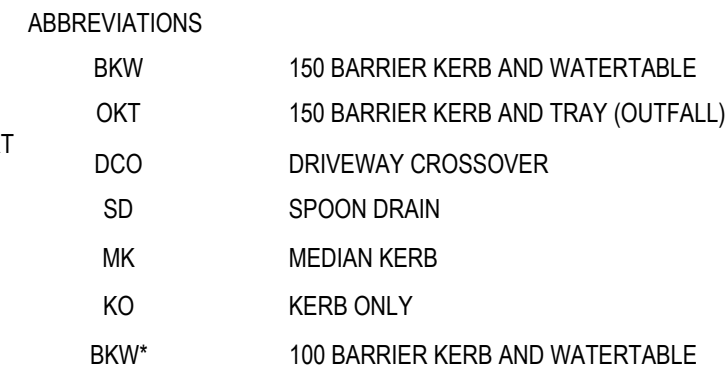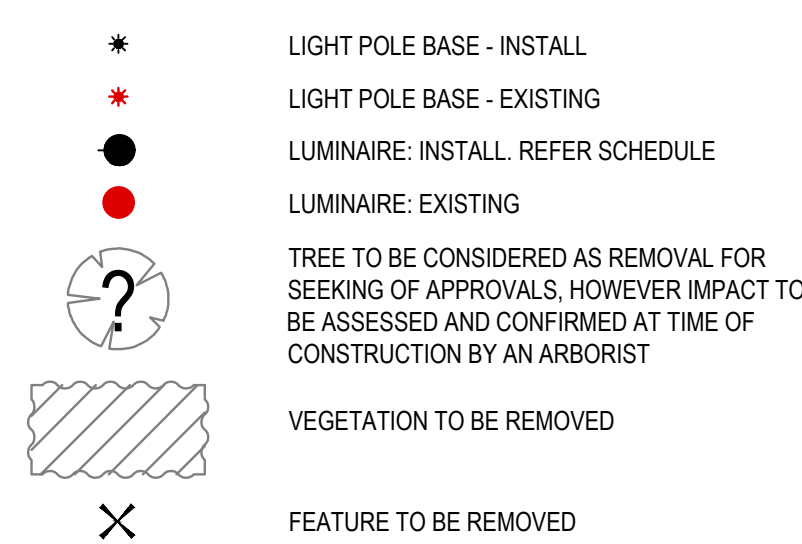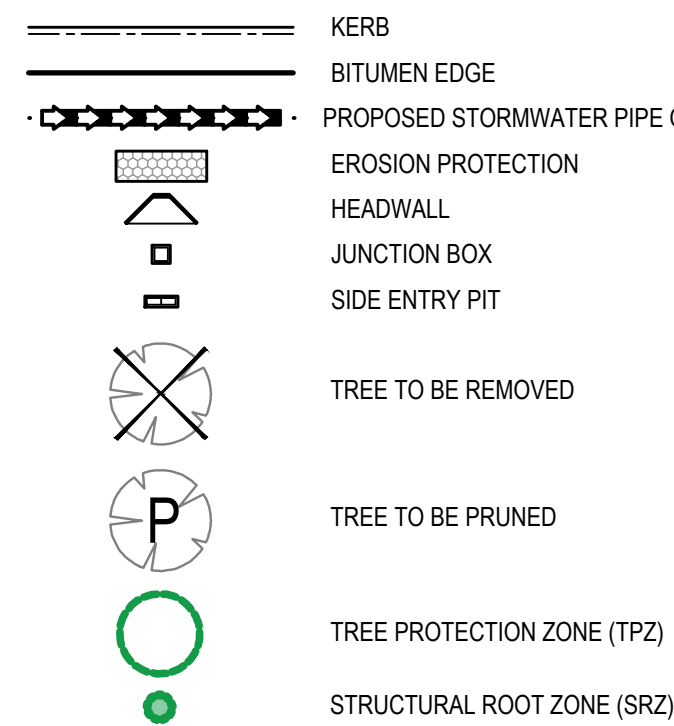

NOTES:

- THE SERVICES INFORMATION INDICATED ON THIS DRAWING IS BASED ON FIELD OBSERVATIONS AND DETAILS PROVIDED BY SERVICE AUTHORITIES. MOUNT BARKER DISTRICT COUNCIL (MBDC), ITS SERVANTS OR AGENTS SHALL NOT BE LIABLE FOR ANY LOSS OR DAMAGE CAUSED BY THE USE OF THIS SERVICES INFORMATION.
- THIS DESIGN MAY INCLUDE THE POSSIBILITY OF SERVICE CONFLICT AND / OR ENCROACHMENT WITH SAFETY CLEARANCES REQUIRING ASSESSMENT AND APPROVAL BY THE OFFICE OF TECHNICAL REGULATOR AND SERVICE AUTHORITIES. IF DURING CONSTRUCTION IT IS DETERMINED THAT THE CLEARANCES AS DETERMINED BY THE OFFICE OF THE TECHNICAL REGULATIONS CANNOT BE MET, WORK MUST IMMEDIATELY CEASE AND THE DESIGN & PROJECT MANAGER NOTIFIED.
- SURVEY PROVIDED BY MBDC, UNDERTAKEN BY ADELAIDE COMPLETE SURVEYS PTY LTD. FILE REF 02023-D2.
 - CO-ORDINATES: MGA20 PLANE
 - HEIGHT DATUM: AHD
- ALL GUIDE POSTS ARE TO BE REMOVED.
- FOR BARRIER KERB AND WATERTABLE, BARRIER KERB AND TRAY, MEDIAN KERB AND SPOON DRAIN DETAILS REFER TO INFRASTRUCTURE GUIDELINES (SA) DRAWING NO. SD 100.
- FOR DRIVEWAY INVERT AND CROSSOVER DETAILS REFER TO MBDC STANDARD DRG CIV-01.
- FOR STANDARD FOOTPATH AND VERGE DETAILS REFER TO MBDC STANDARD DRG CIV-02.
- FOR KERB RAMP DETAILS REFER TO INFRASTRUCTURE GUIDELINES (SA) DRAWING NO. SD 125 AND SD 130.
- EXACT LOCATION AND SIZE OF TREES TO BE CONFIRMED BY ARBORIST.

P05	ISSUED FOR TENDER	DK	SG	04.07.25
P04	ISSUED FOR APPROVAL	DF	SG	13.03.25
P03	ISSUED FOR DRAFT FINAL DESIGN REVIEW	DF	SG	11.02.25
P02	ISSUED FOR DETAILED DESIGN REVIEW (RSA)	DF	SG	28.01.24
P01	ISSUED FOR DETAILED DESIGN REVIEW	DF	AS	27.09.24
Rev	Description	Checked	Approved	Date
Author	CS	Drafting Check	MG	Reg No.
Designer	CS	Design Check	DK	Date

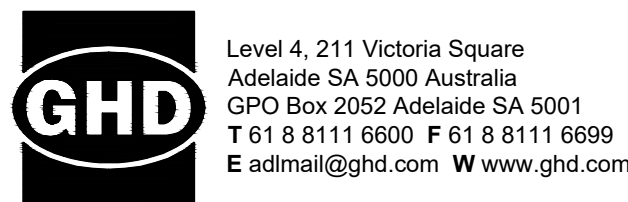


Client	MOUNT BARKER DISTRICT COUNCIL
Project	BOLLEN ROAD DETAILED DESIGN
Status	TENDER

Drawing Title
GENERAL CONSTRUCTION
SHEET 4 OF 7

12645977-GHD-00-00-DRG-CI-00024



Size
A1

Rev
P05

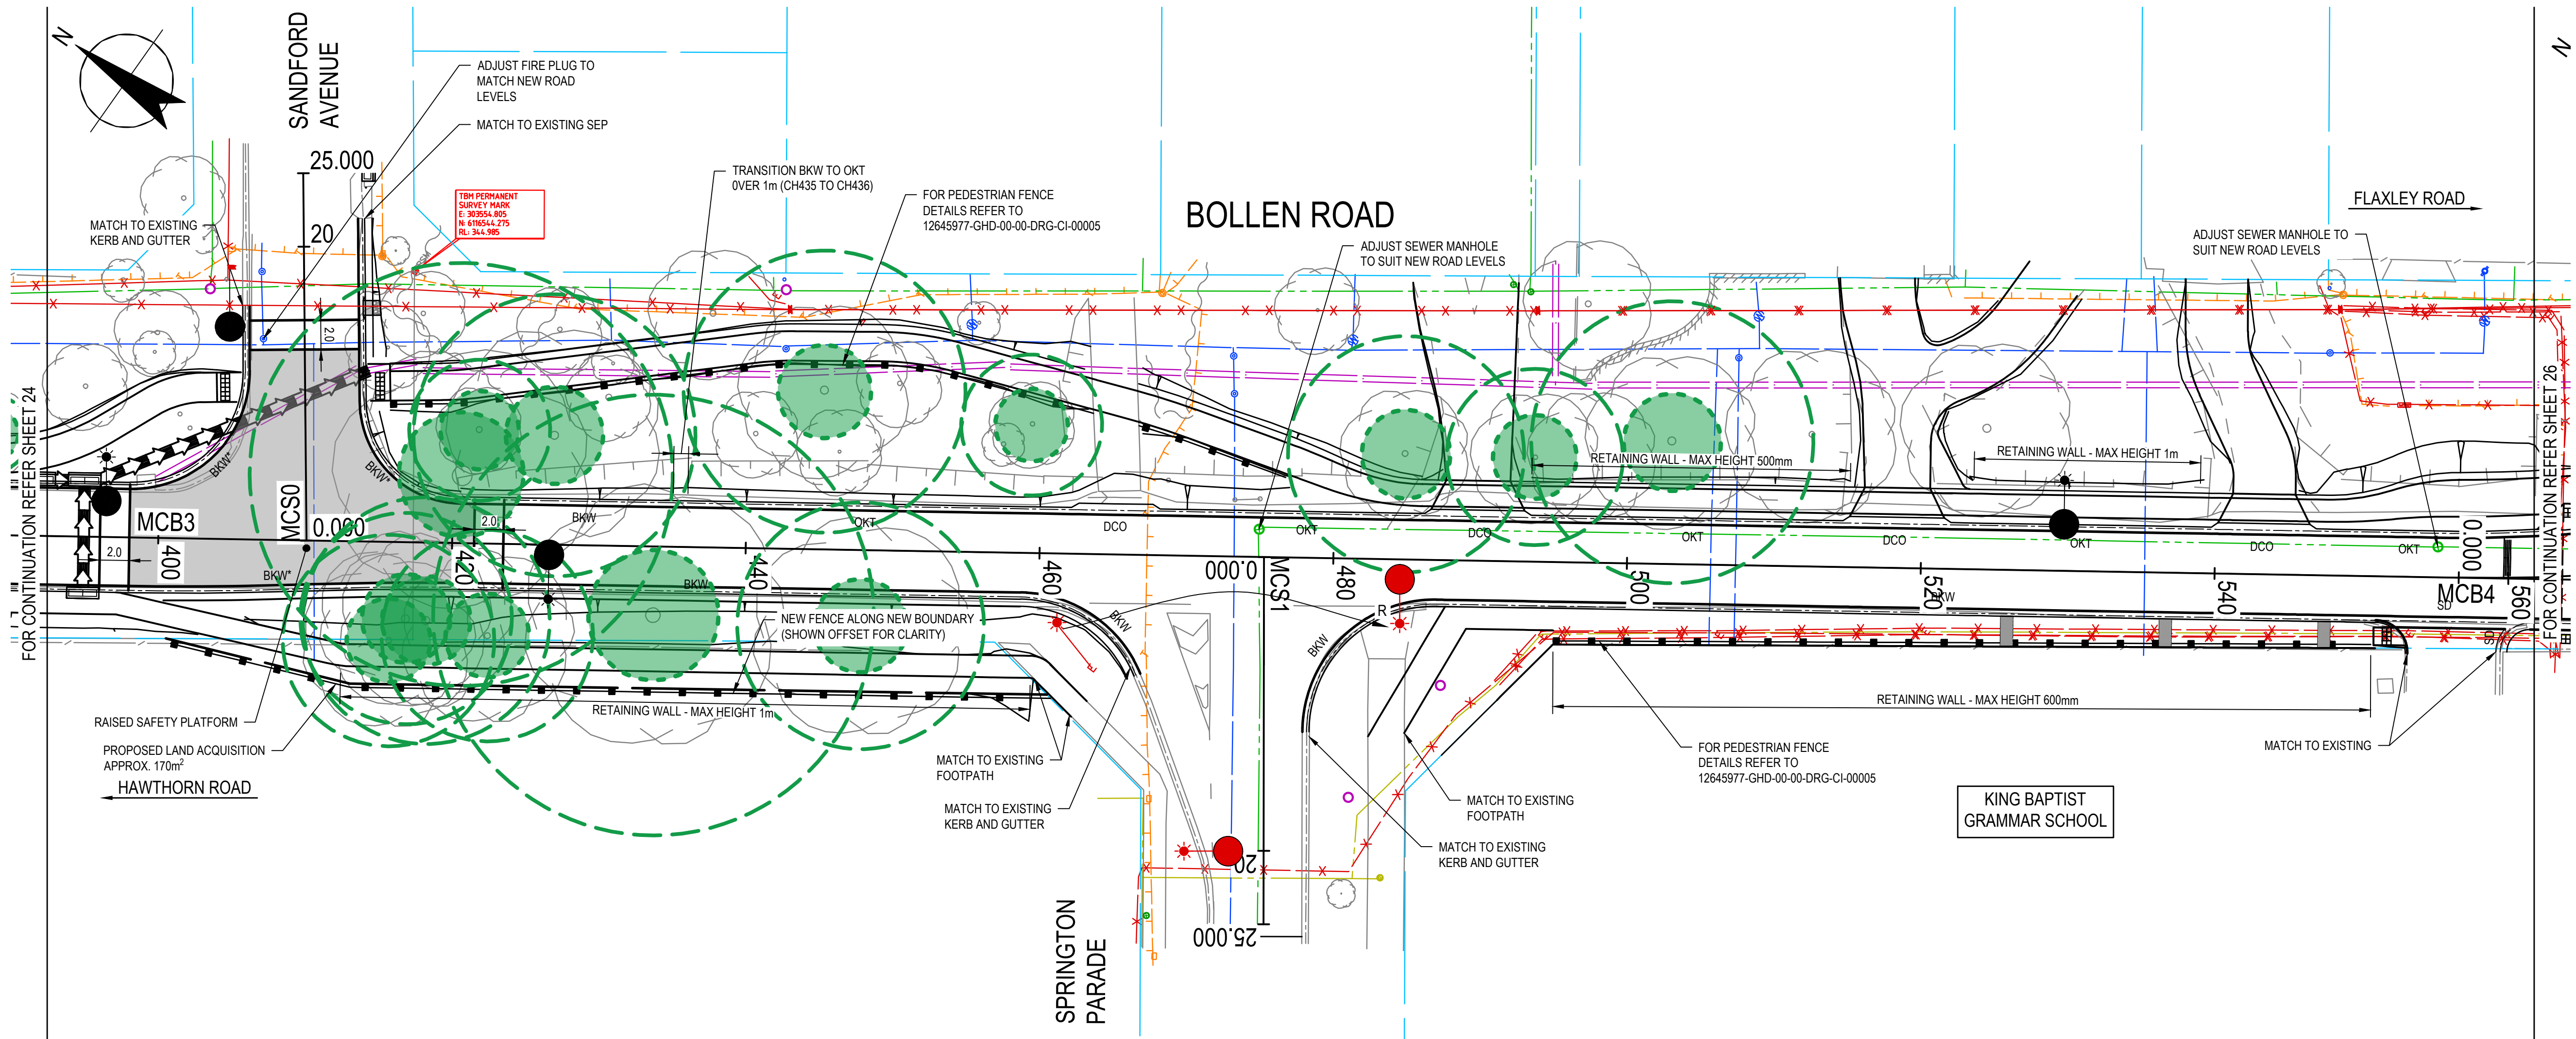

LEGEND

EXISTING FEATURES

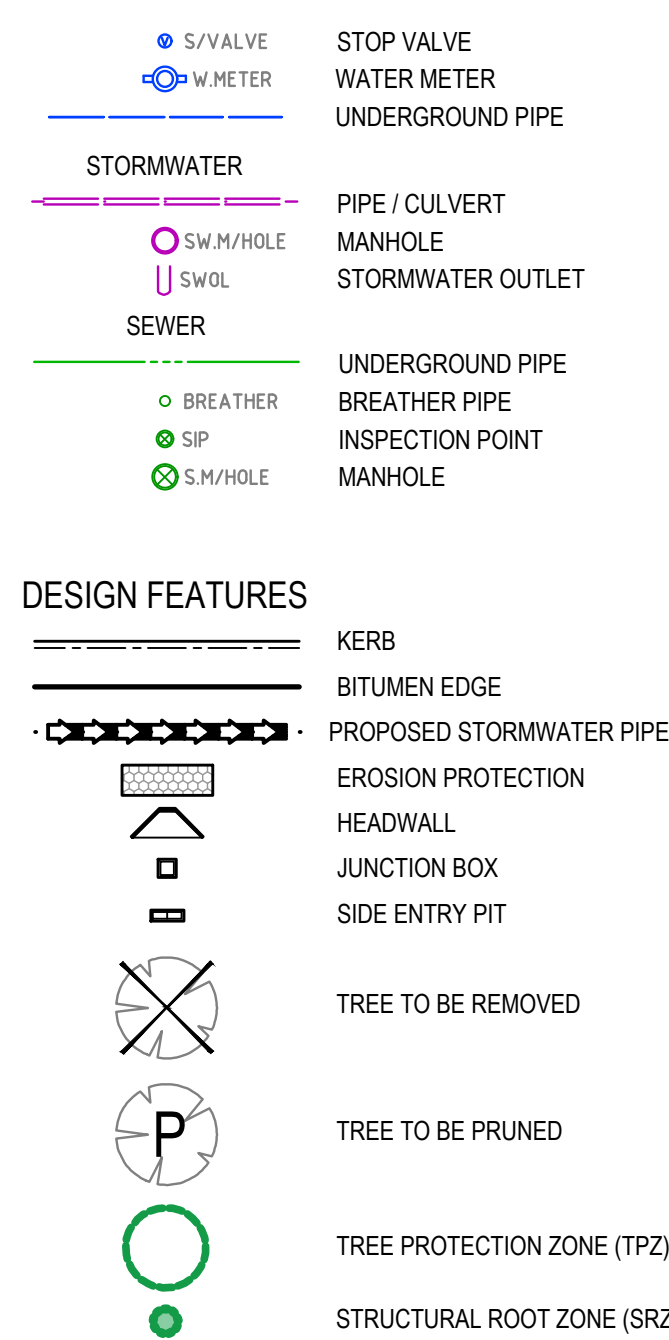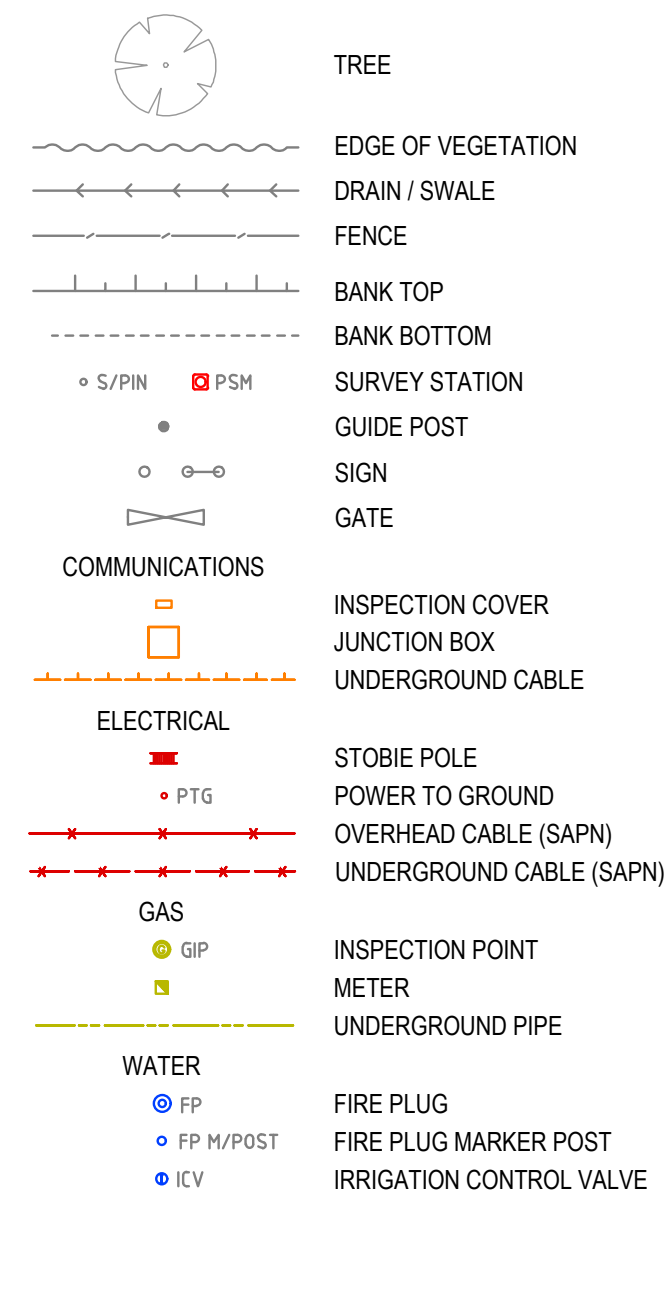

NOTES:

1. THE SERVICES INFORMATION INDICATED ON THIS DRAWING IS BASED ON FIELD OBSERVATIONS AND DETAILS PROVIDED BY SERVICE AUTHORITIES. MOUNT BARKER DISTRICT COUNCIL (MBDC), ITS SERVANTS OR AGENTS SHALL NOT BE LIABLE FOR ANY LOSS OR DAMAGE CAUSED BY THE USE OF THIS SERVICES INFORMATION.
2. THIS DESIGN MAY INCLUDE THE POSSIBILITY OF SERVICE CONFLICT AND / OR ENCROACHMENT WITH SAFETY CLEARANCES REQUIRING ASSESSMENT AND APPROVAL BY THE OFFICE OF TECHNICAL REGULATOR AND SERVICE AUTHORITIES. IF DURING CONSTRUCTION IT IS DETERMINED THAT THE CLEARANCES AS DETERMINED BY THE OFFICE OF THE TECHNICAL REGULATIONS CANNOT BE MET, WORK MUST IMMEDIATELY CEASE AND THE DESIGN & PROJECT MANAGER NOTIFIED.
3. SURVEY PROVIDED BY MBDC, UNDERTAKEN BY ADELAIDE COMPLETE SURVEYS PTY LTD. FILE REF 02023-D2.
- CO-ORDINATES: MGA20 PLANE
- HEIGHT DATUM: AHD
4. ALL GUIDE POSTS ARE TO BE REMOVED.
5. FOR BARRIER KERB AND WATERTABLE, BARRIER KERB AND TRAY, MEDIAN KERB AND SPOON DRAIN DETAILS REFER TO INFRASTRUCTURE GUIDELINES (SA) DRAWING NO. SD 100.
6. FOR DRIVEWAY INVERT AND CROSSOVER DETAILS REFER TO MBDC STANDARD DRG CIV-01.
7. FOR STANDARD FOOTPATH AND VERGE DETAILS REFER TO MBDC STANDARD DRG CIV-02.
8. FOR KERB RAMP DETAILS REFER TO INFRASTRUCTURE GUIDELINES (SA) DRAWING NO. SD 125 AND SD 130.
9. EXACT LOCATION AND SIZE OF TREES TO BE CONFIRMED BY ARBORIST.


P05 ISSUED FOR TENDER		DK	SG	04.07.25
P04 ISSUED FOR APPROVAL		DF	SG	13.03.25
P03 ISSUED FOR DRAFT FINAL DESIGN REVIEW		DF	SG	11.02.25
P02 ISSUED FOR DETAILED DESIGN REVIEW (RSA)		DF	SG	28.01.24
P01 ISSUED FOR DETAILED DESIGN REVIEW		DF	AS	27.09.24
Rev	Description	Checked	Approved	Date
Author	CS	Drafting Check	MG	Reg No.
Designer	CS	Design Check	DK	Date



Client	MOUNT BARKER DISTRICT COUNCIL
Project	BOLLEN ROAD DETAILED DESIGN
Status	TENDER




Drawing Title	GENERAL CONSTRUCTION SHEET 5 OF 7
Drawing No.	12645977-GHD-00-00-DRG-CI-00025
Rev	P05

Size	A1
------	----

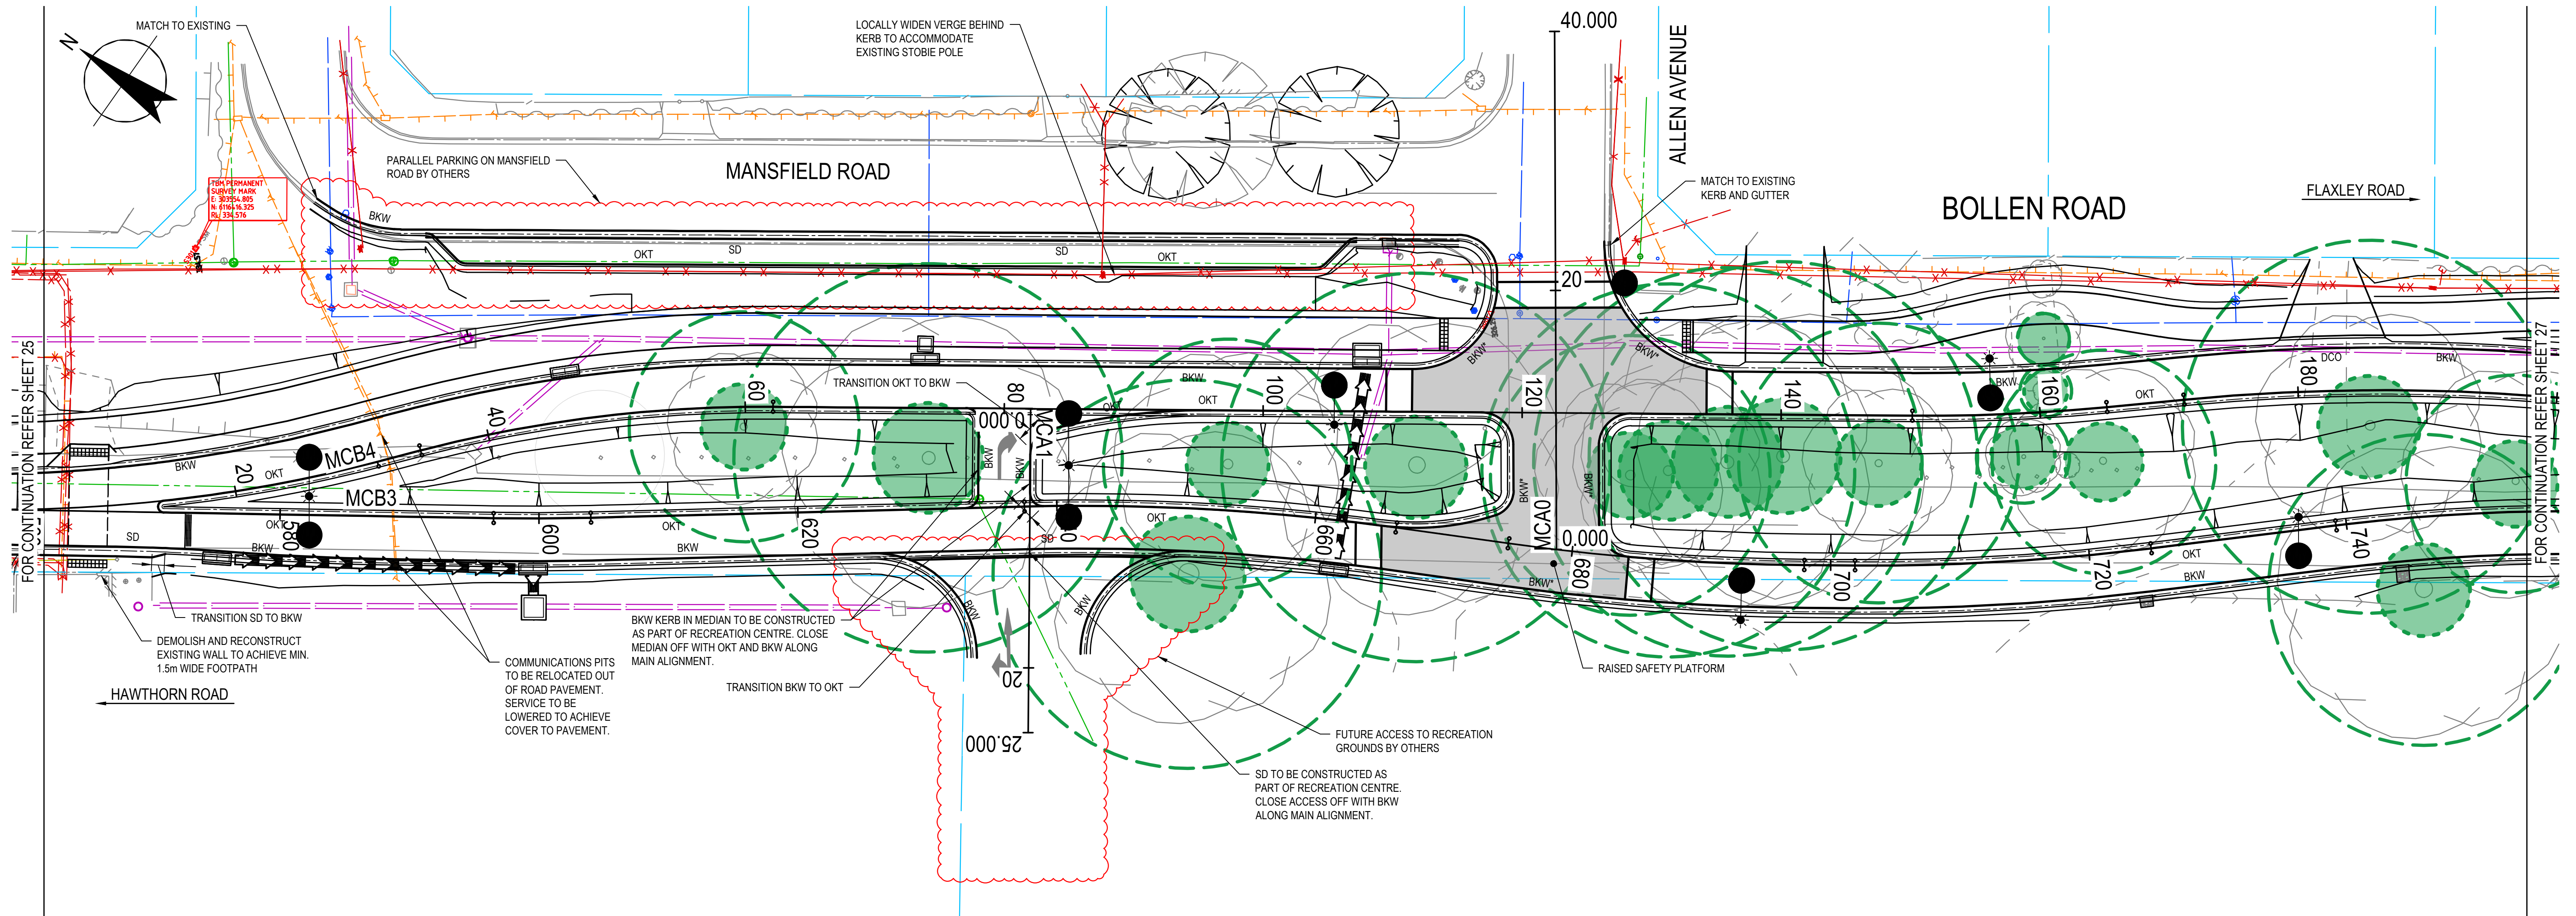

LEGEND

EXISTING FEATURES

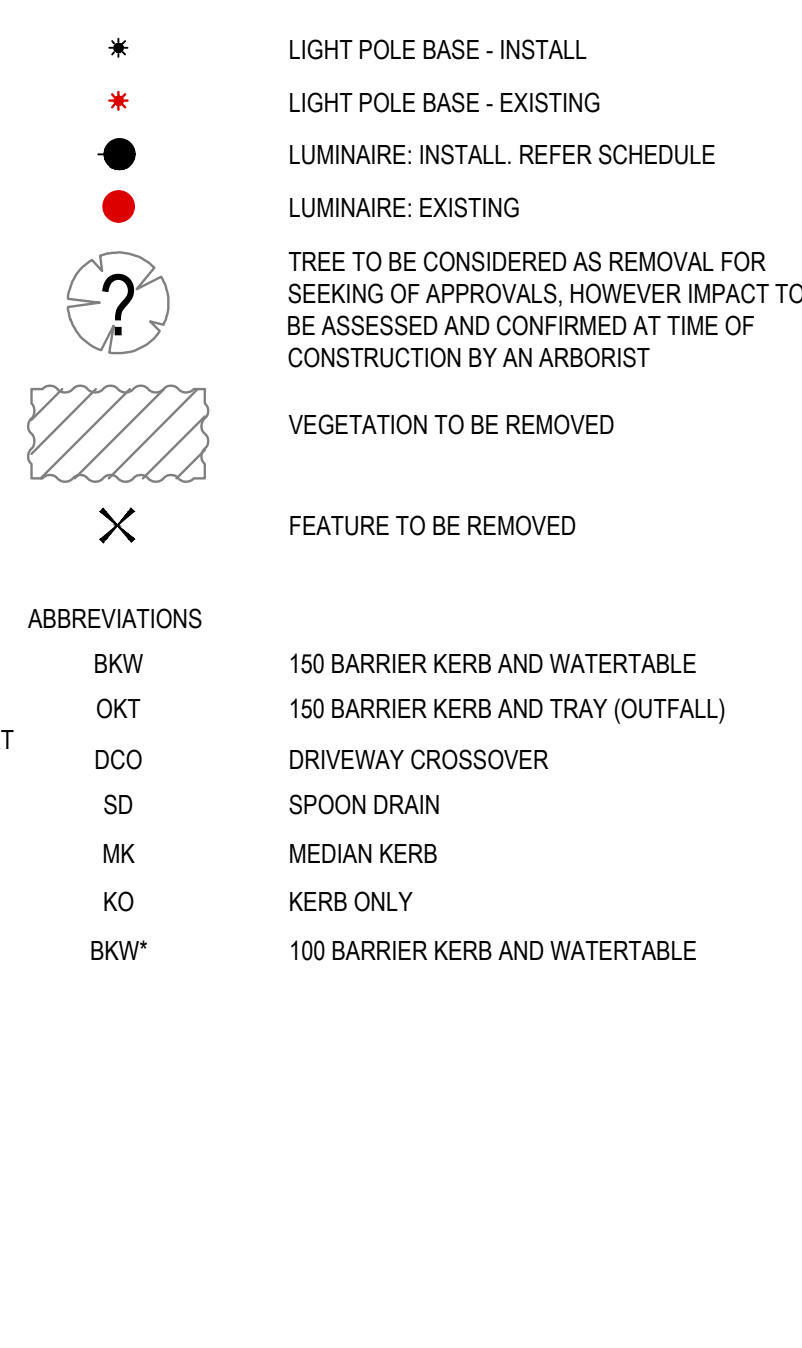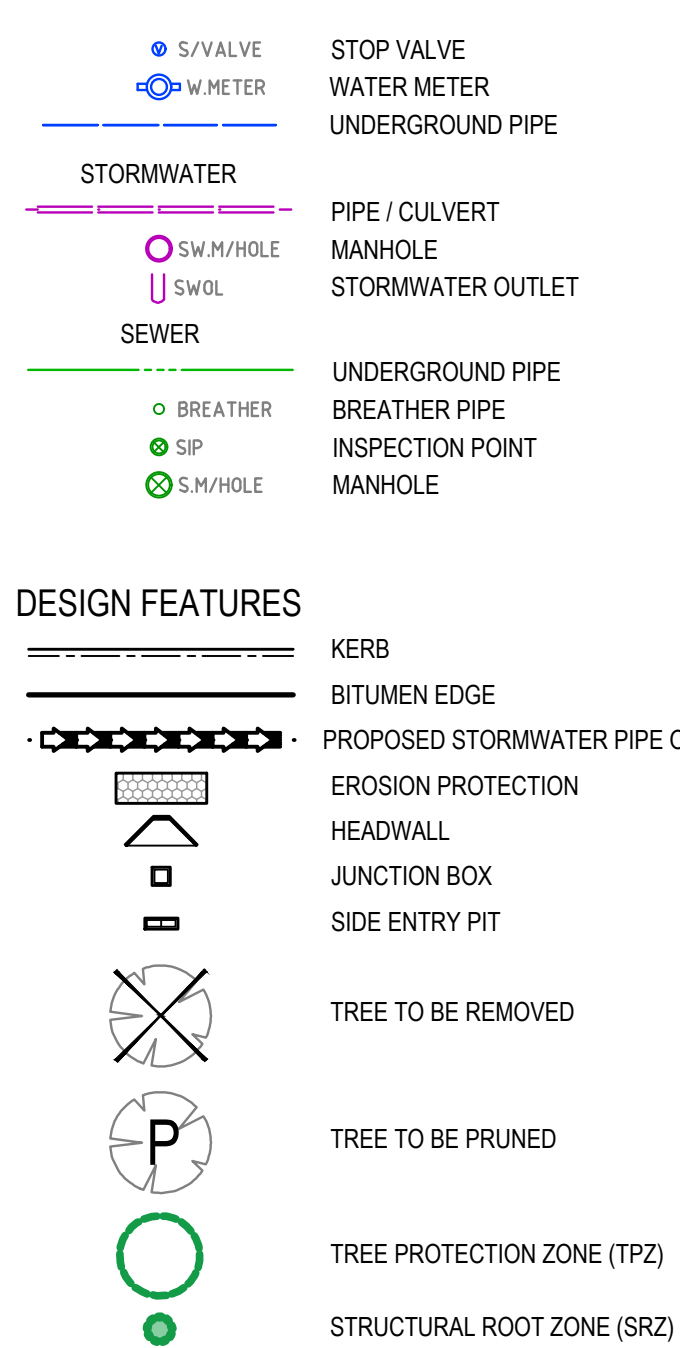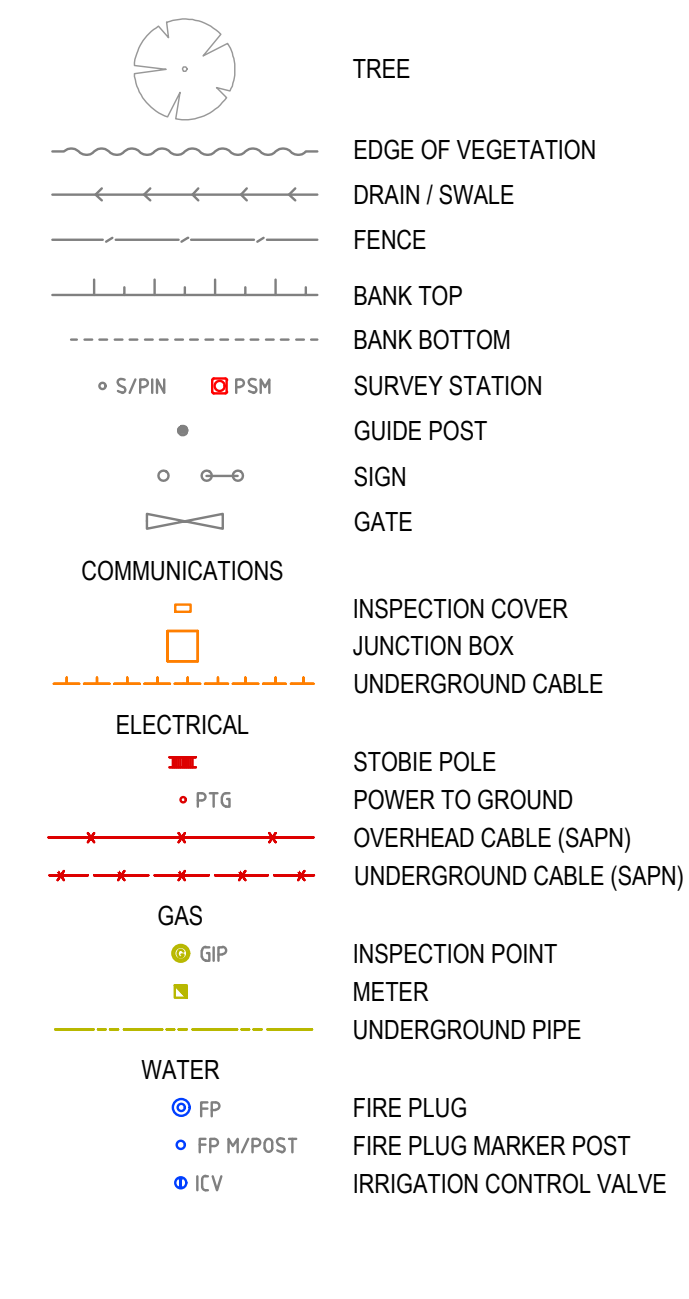

NOTES:

1. THE SERVICES INFORMATION INDICATED ON THIS DRAWING IS BASED ON FIELD OBSERVATIONS AND DETAILS PROVIDED BY SERVICE AUTHORITIES. MOUNT BARKER DISTRICT COUNCIL (MBDC), ITS SERVANTS OR AGENTS SHALL NOT BE LIABLE FOR ANY LOSS OR DAMAGE CAUSED BY THE USE OF THIS SERVICES INFORMATION.
2. THIS DESIGN MAY INCLUDE THE POSSIBILITY OF SERVICE CONFLICT AND / OR ENCROACHMENT WITH SAFETY CLEARANCES REQUIRING ASSESSMENT AND APPROVAL BY THE OFFICE OF TECHNICAL REGULATOR AND SERVICE AUTHORITIES. IF DURING CONSTRUCTION IT IS DETERMINED THAT THE CLEARANCES AS DETERMINED BY THE OFFICE OF THE TECHNICAL REGULATIONS CANNOT BE MET, WORK MUST IMMEDIATELY CEASE AND THE DESIGN & PROJECT MANAGER NOTIFIED.
3. SURVEY PROVIDED BY MBDC, UNDERTAKEN BY ADELAIDE COMPLETE SURVEYS PTY LTD. FILE REF 02023-D2.
- CO-ORDINATES: MGA20 PLANE
- HEIGHT DATUM: AHD
4. ALL GUIDE POSTS ARE TO BE REMOVED.
5. FOR BARRIER KERB AND WATERTABLE, BARRIER KERB AND TRAY, MEDIAN KERB AND SPOON DRAIN DETAILS REFER TO INFRASTRUCTURE GUIDELINES (SA) DRAWING NO. SD 100.
6. FOR DRIVEWAY INVERT AND CROSSOVER DETAILS REFER TO MBDC STANDARD DRG CIV-01.
7. FOR STANDARD FOOTPATH AND VERGE DETAILS REFER TO MBDC STANDARD DRG CIV-02.
8. FOR KERB RAMP DETAILS REFER TO INFRASTRUCTURE GUIDELINES (SA) DRAWING NO. SD 125 AND SD 130.
9. EXACT LOCATION AND SIZE OF TREES TO BE CONFIRMED BY ARBORIST.

P05	ISSUED FOR TENDER	DK	SG	04.07.25
P04	ISSUED FOR APPROVAL	DF	SG	13.03.25
P03	ISSUED FOR DRAFT FINAL DESIGN REVIEW	DF	SG	11.02.25
P02	ISSUED FOR DETAILED DESIGN REVIEW (RSA)	DF	SG	28.01.24
P01	ISSUED FOR DETAILED DESIGN REVIEW	DF	AS	27.09.24
Rev	Description	Checked	Approved	Date
Author	CS	Drafting Check	MG	Reg No.
Designer	CS	Design Check	DK	Date




Client	MOUNT BARKER DISTRICT COUNCIL
Project	BOLLEN ROAD DETAILED DESIGN
Status	TENDER

Drawing Title
GENERAL CONSTRUCTION
SHEET 6 OF 7

12645977-GHD-00-00-DRG-CI-00026




Size
A1

Rev
P05

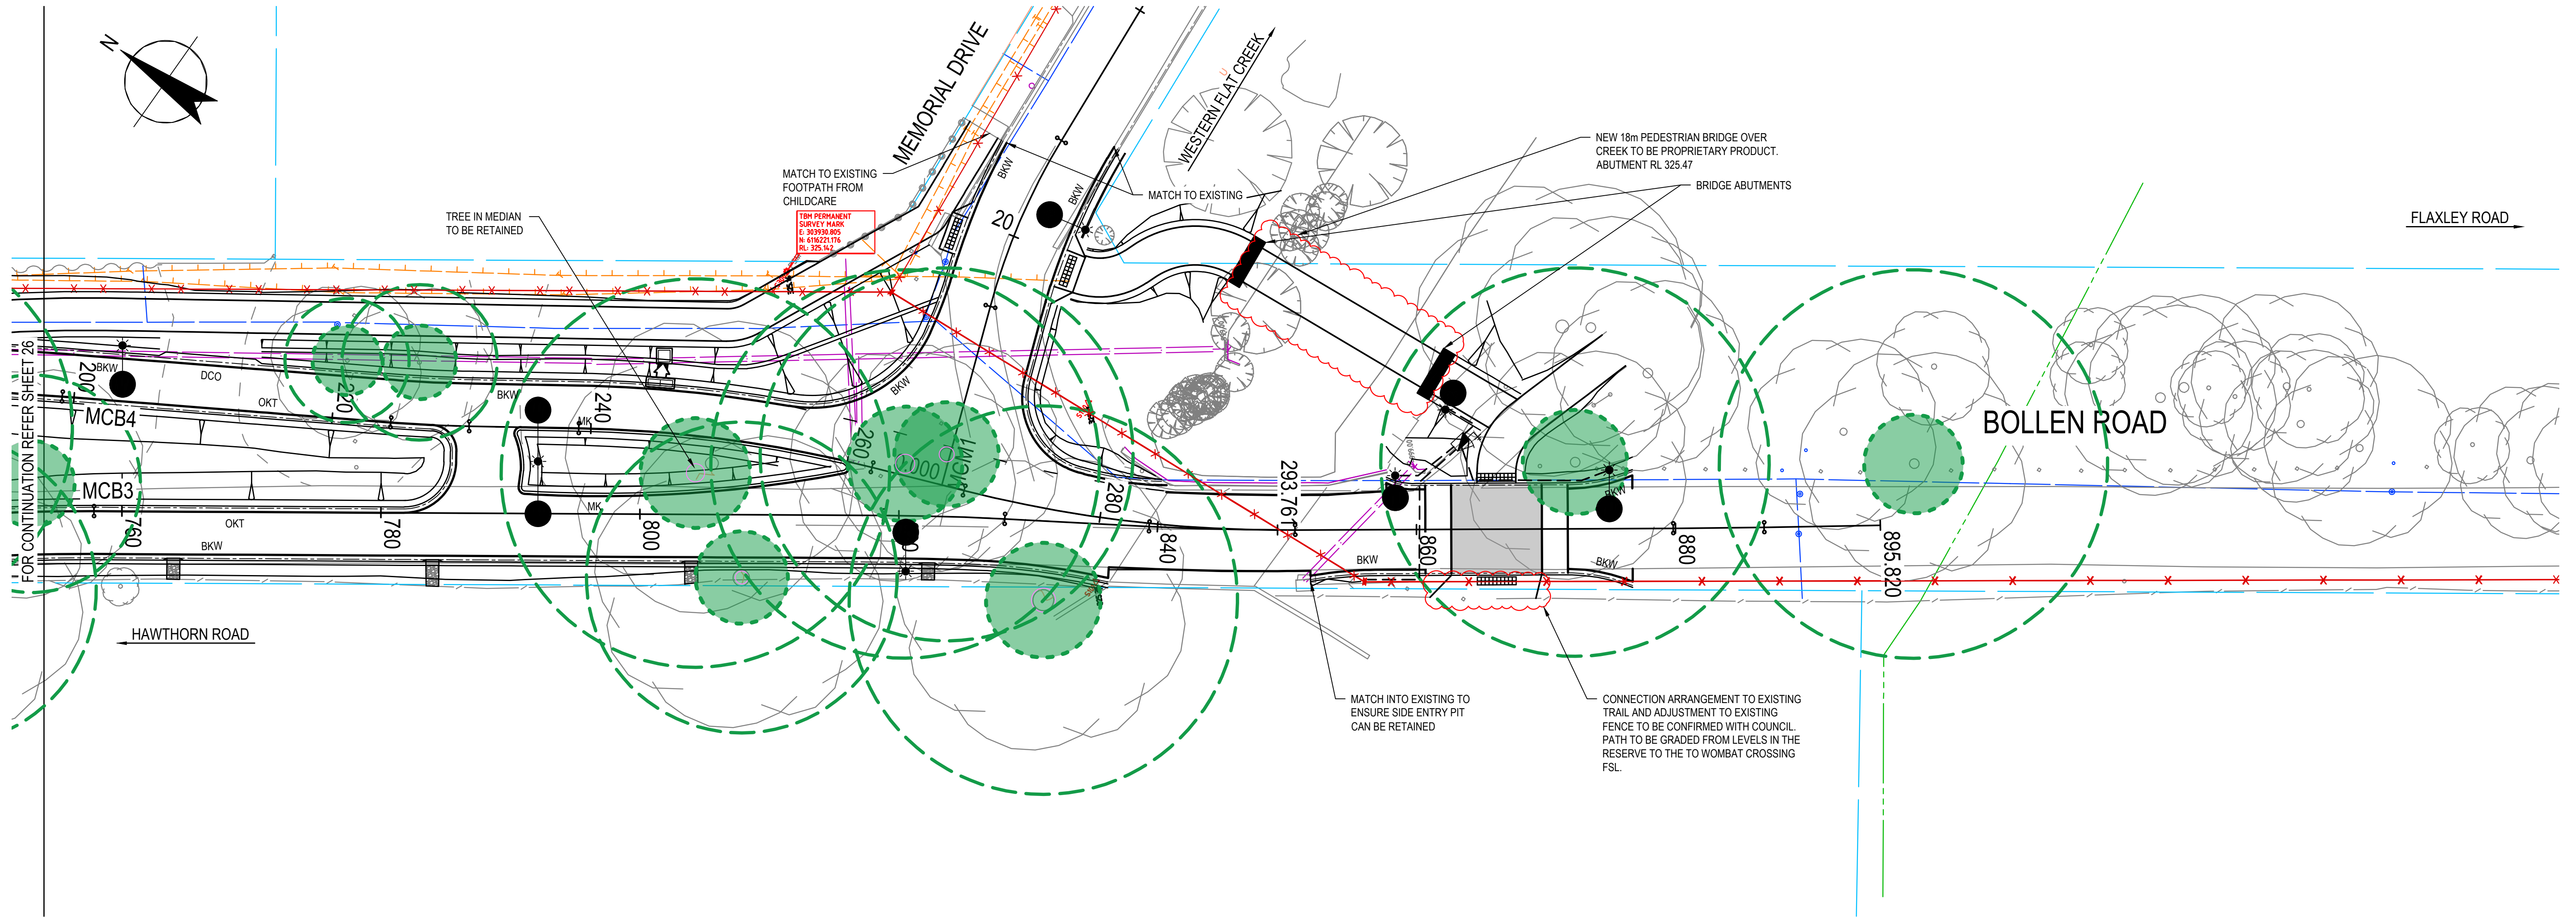

LEGEND

EXISTING FEATURES

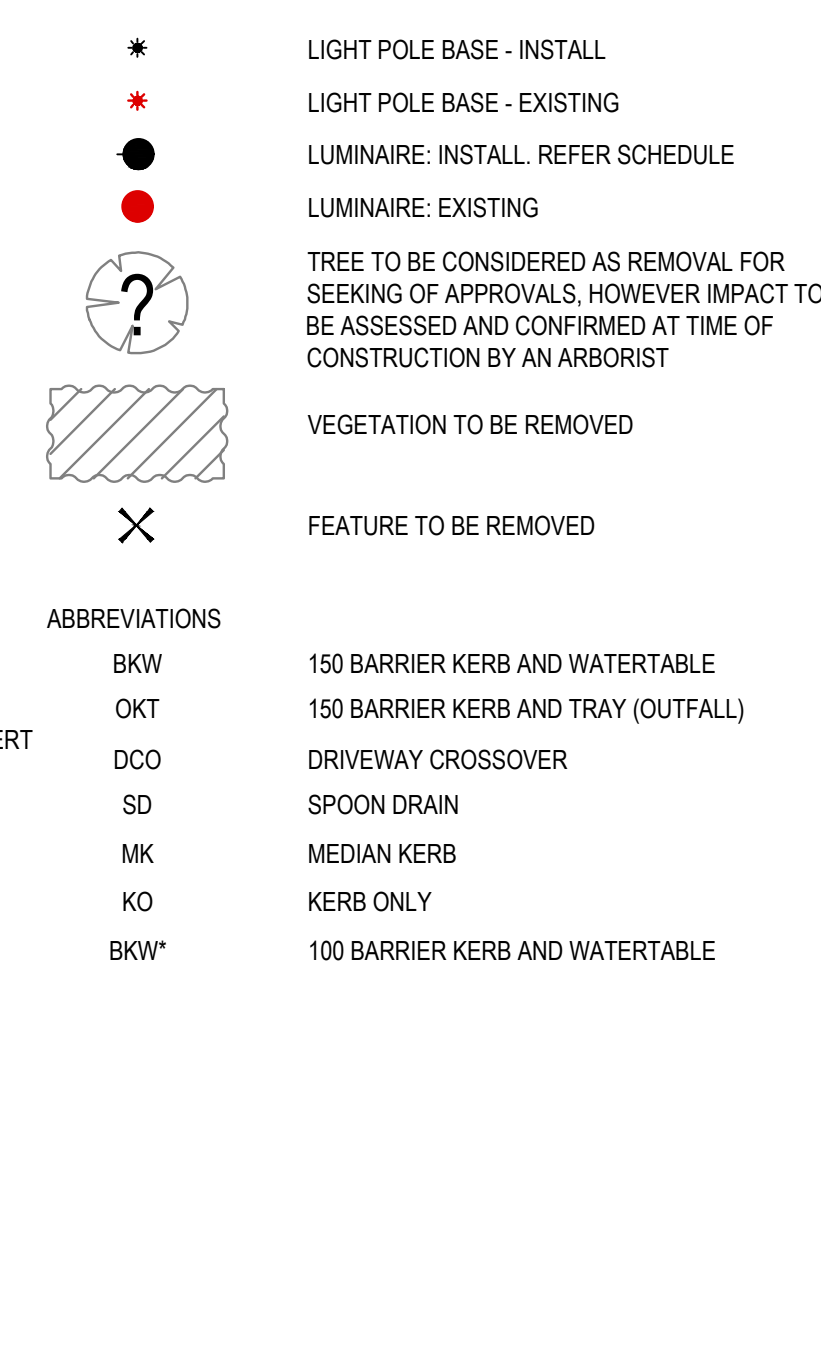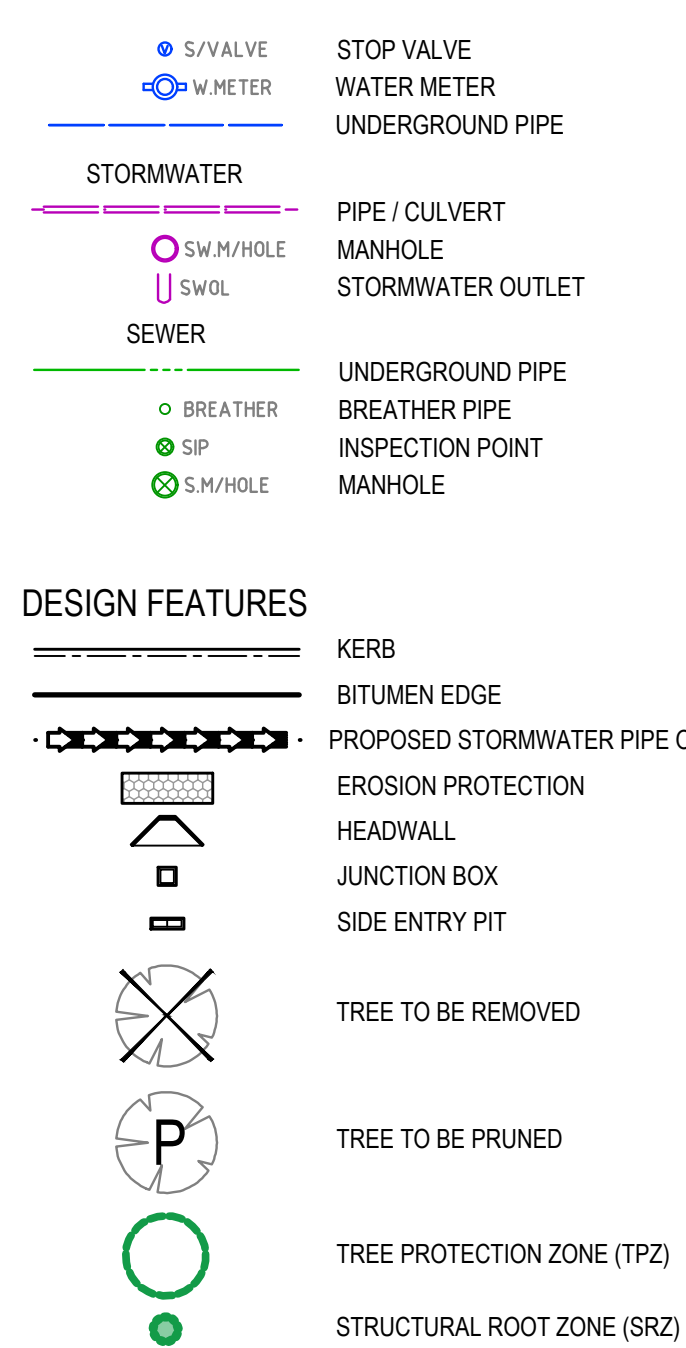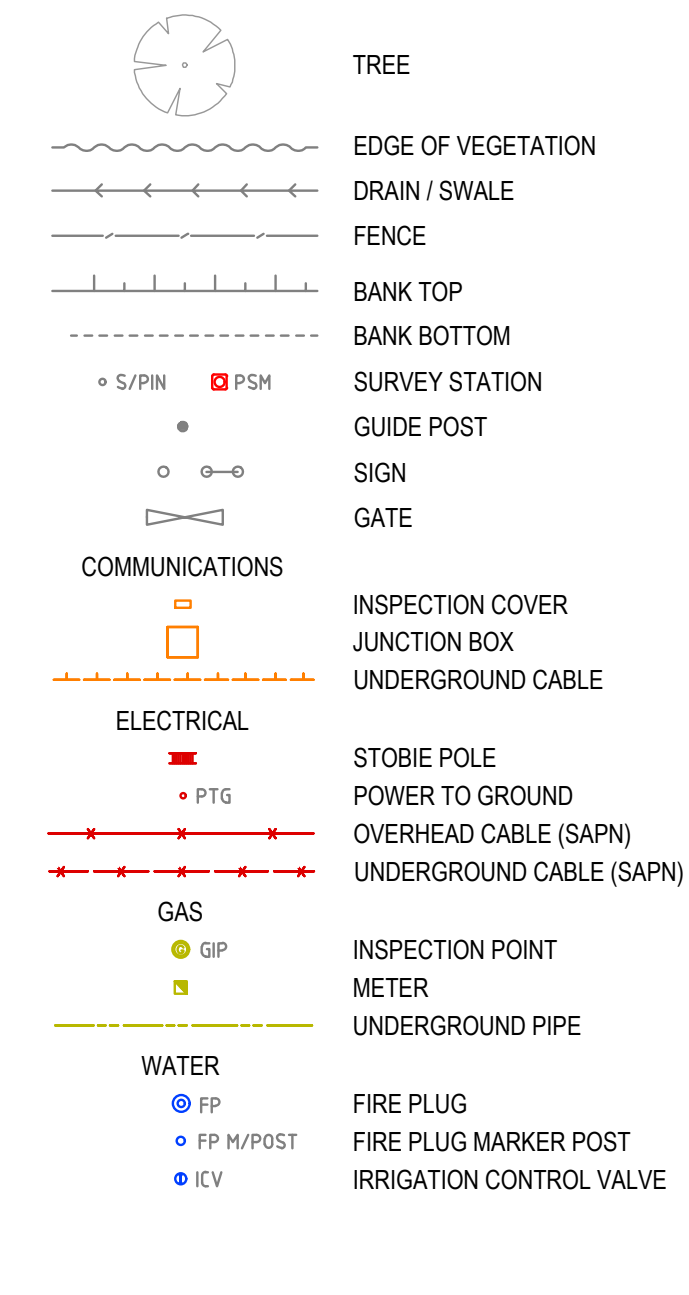

NOTES:

1. THE SERVICES INFORMATION INDICATED ON THIS DRAWING IS BASED ON FIELD OBSERVATIONS AND DETAILS PROVIDED BY SERVICE AUTHORITIES. MOUNT BARKER DISTRICT COUNCIL (MBDC), ITS SERVANTS OR AGENTS SHALL NOT BE LIABLE FOR ANY LOSS OR DAMAGE CAUSED BY THE USE OF THIS SERVICES INFORMATION.
2. THIS DESIGN MAY INCLUDE THE POSSIBILITY OF SERVICE CONFLICT AND / OR ENCROACHMENT WITH SAFETY CLEARANCES REQUIRING ASSESSMENT AND APPROVAL BY THE OFFICE OF TECHNICAL REGULATOR AND SERVICE AUTHORITIES. IF DURING CONSTRUCTION IT IS DETERMINED THAT THE CLEARANCES AS DETERMINED BY THE OFFICE OF THE TECHNICAL REGULATIONS CANNOT BE MET, WORK MUST IMMEDIATELY CEASE AND THE DESIGN & PROJECT MANAGER NOTIFIED.
3. SURVEY PROVIDED BY MBDC, UNDERTAKEN BY ADELAIDE COMPLETE SURVEYS PTY LTD. FILE REF 02023-D2.
 - CO-ORDINATES: MGA20 PLANE
 - HEIGHT DATUM: AHD
4. ALL GUIDE POSTS ARE TO BE REMOVED.
5. FOR BARRIER KERB AND WATERTABLE, BARRIER KERB AND TRAY, MEDIAN KERB AND SPOON DRAIN DETAILS REFER TO INFRASTRUCTURE GUIDELINES (SA) DRAWING NO. SD 100.
6. FOR DRIVEWAY INVERT AND CROSSOVER DETAILS REFER TO MBDC STANDARD DRG CIV-01.
7. FOR STANDARD FOOTPATH AND VERGE DETAILS REFER TO MBDC STANDARD DRG CIV-02.
8. FOR KERB RAMP DETAILS REFER TO INFRASTRUCTURE GUIDELINES (SA) DRAWING NO. SD 125 AND SD 130.
9. EXACT LOCATION AND SIZE OF TREES TO BE CONFIRMED BY ARBORIST.

P05	ISSUED FOR TENDER	DK	SG	04.07.25
P04	ISSUED FOR APPROVAL	DF	SG	13.03.25
P03	ISSUED FOR DRAFT FINAL DESIGN REVIEW	DF	SG	11.02.25
P02	ISSUED FOR DETAILED DESIGN REVIEW (RSA)	DF	SG	28.01.24
P01	ISSUED FOR DETAILED DESIGN REVIEW	DF	AS	27.09.24
Rev	Description	Checked	Approved	Date
Author	CS	Drafting Check	MG	Reg No.
Designer	CS	Design Check	DK	Date



Client	MOUNT BARKER DISTRICT COUNCIL
Project	BOLLEN ROAD DETAILED DESIGN
Status	TENDER

Drawing Title
GENERAL CONSTRUCTION
SHEET 7 OF 7

12645977-GHD-00-00-DRG-CI-00027

Drawing No.
Rev
P05

Size
A1